



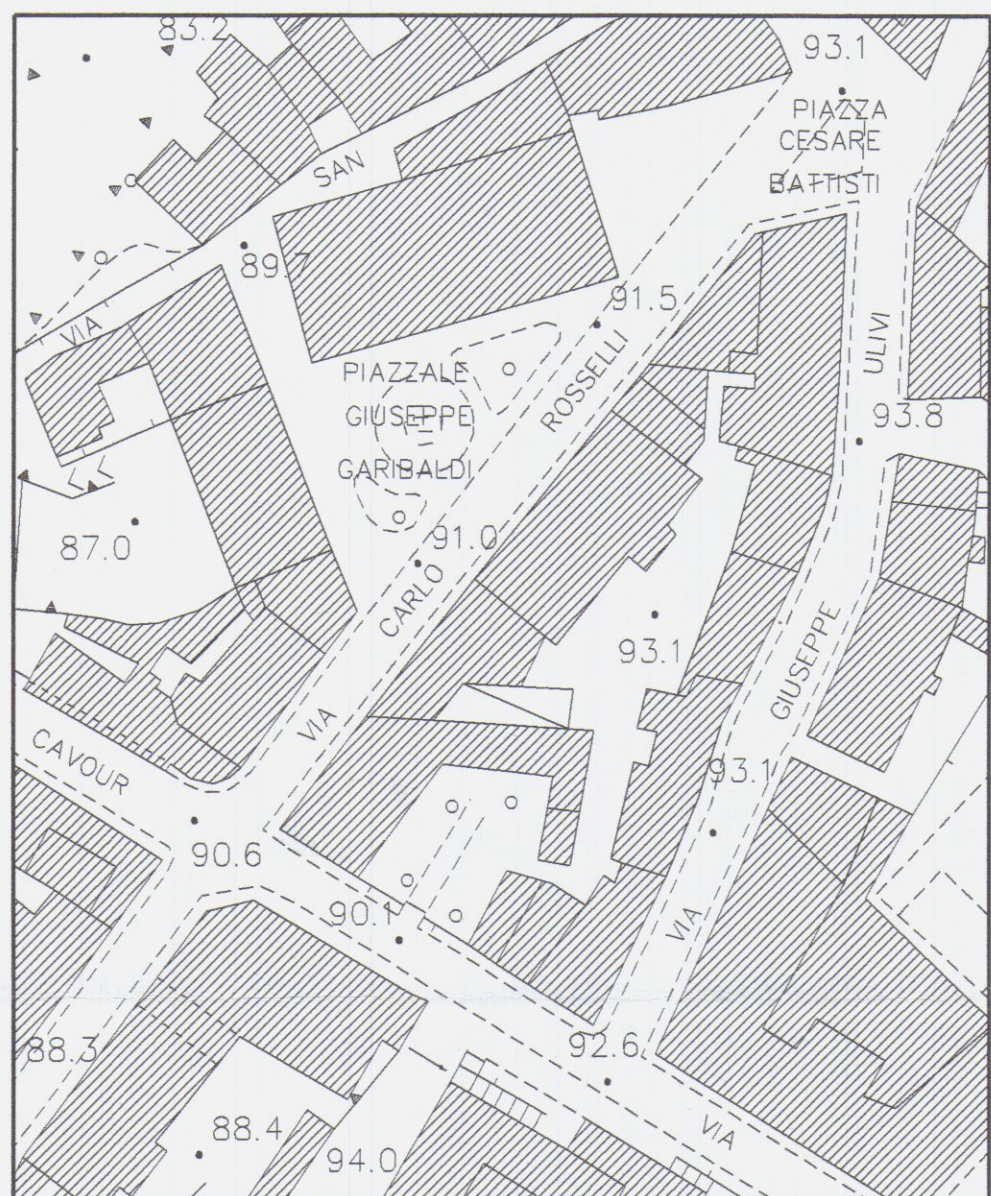


This is a detailed street map of a neighborhood in Chicago. The map shows a grid of streets with various lot numbers. A red-shaded area is highlighted on Cass Street, bounded by 41st and 42nd streets. The map includes numerous lot numbers and street names. The streets shown include Chicago, Cass, Loomis, and several others. The red-shaded area is located on the east side of Cass Street, between 41st and 42nd streets. The map also shows a large area of water to the right, likely Lake Michigan.




RAFFRONTO

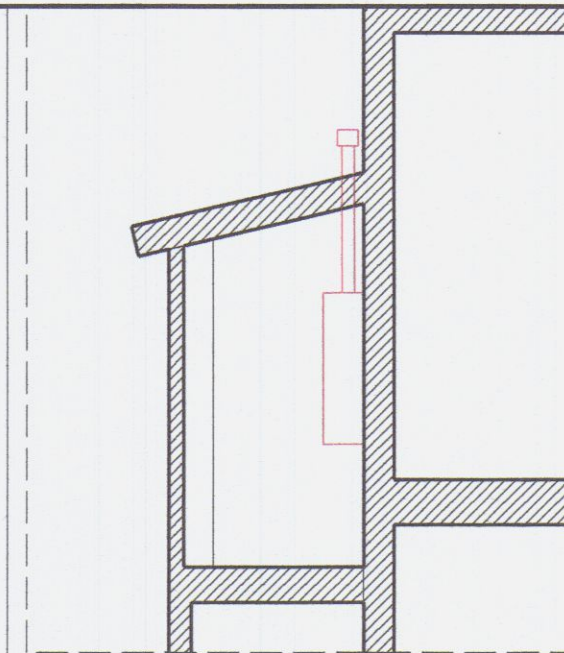

PARTICOLARE
canna fumaria

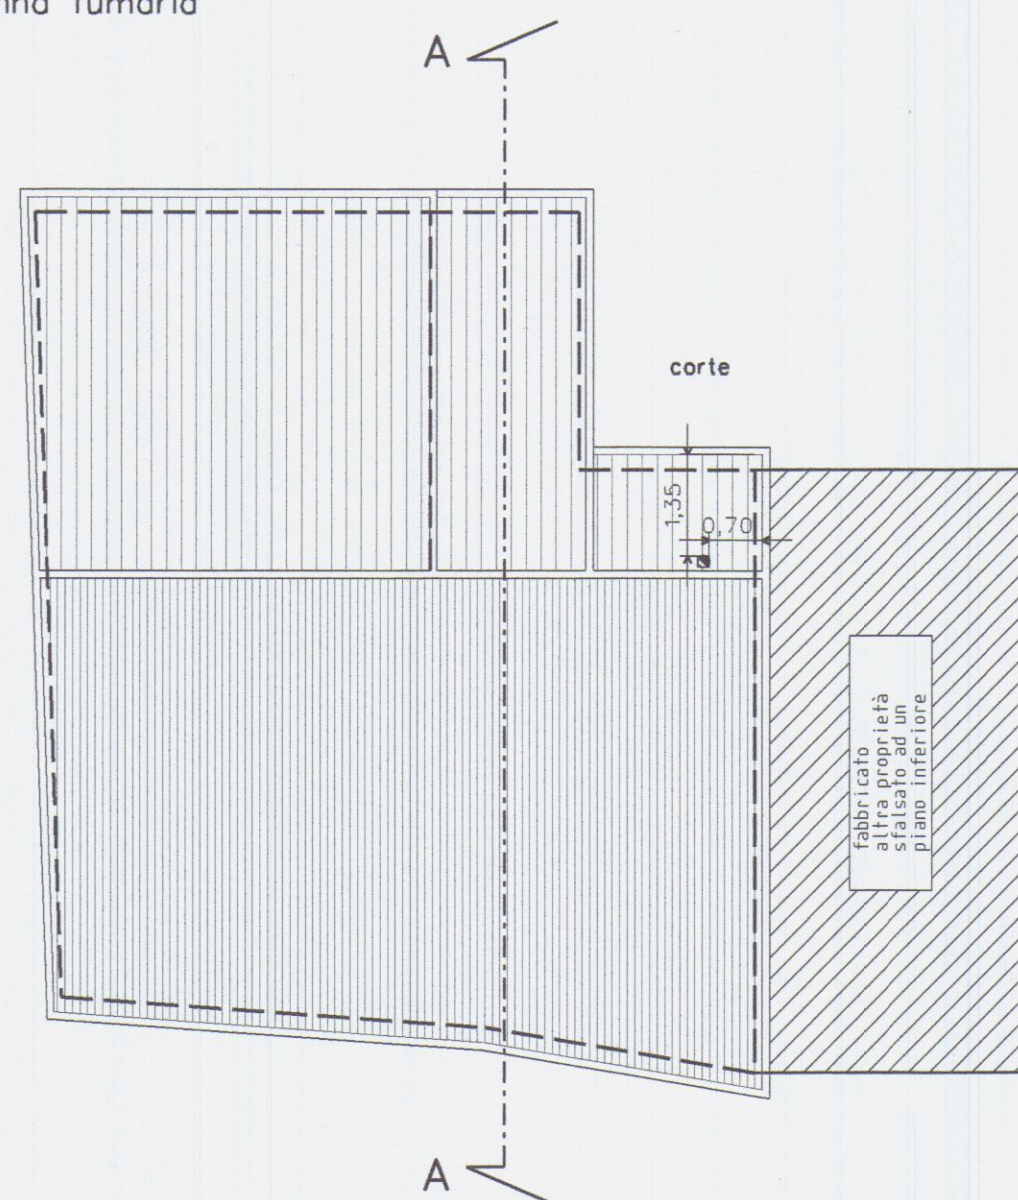


PIANTA COPERTURA

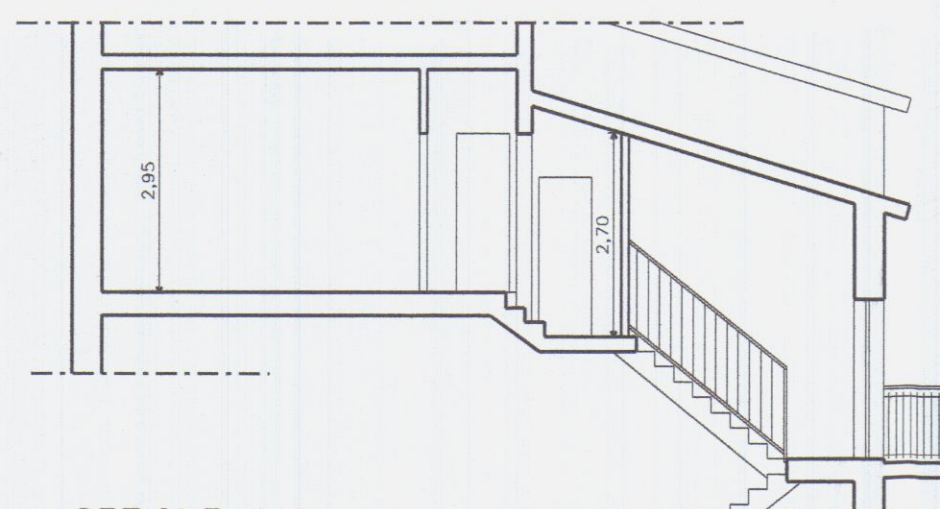

This architectural section drawing illustrates a building's internal structure. On the left, a large rectangular space is defined by thick black lines. To its right, a series of vertical lines represent a staircase. A prominent red vertical line is drawn through the staircase area, likely indicating a specific structural or spatial element. The drawing is a technical line drawing with no shading or color.

SEZIONE A-A

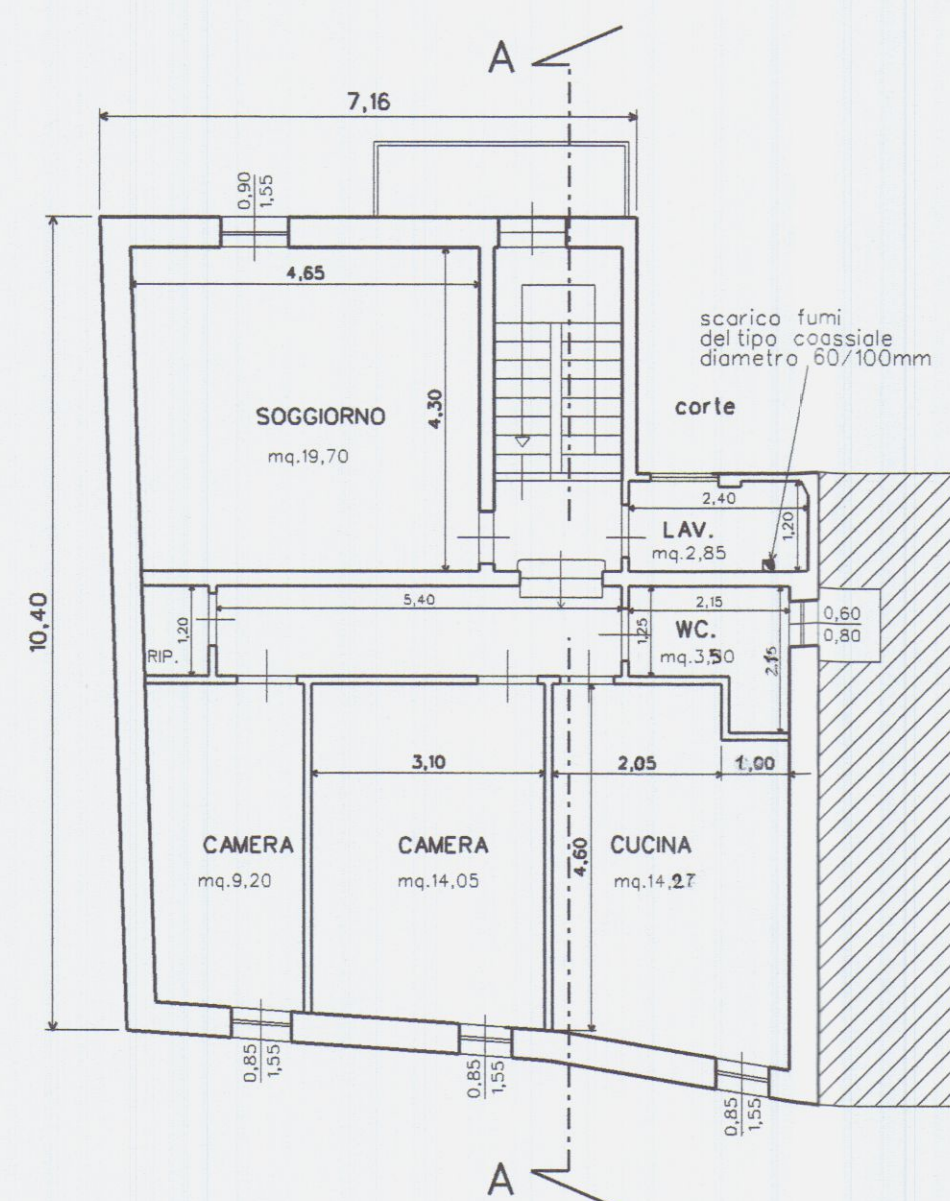


Architectural floor plan of a house. The plan includes a large living area (SOGGIORNO), a kitchen (CUCINA), two bedrooms (CAMERA), a bathroom (LAV.), a toilet (WC.), and a small room (RIP.). A central staircase is located between the living area and the kitchen. A chimney (scarico fumi) is shown on the right side, with a note indicating it is of the coaxial type with a diameter of 60/100mm. A section line A-A is drawn across the plan, with arrows pointing to the top and bottom of the page. A cutaway section (cor.te) is shown on the right side, revealing the internal structure of the chimney and the floor. A note in a box on the right side of the cutaway reads: "fabbricato altra proprietà sfalsato ad un piano inferiore".

PIANTA PIANO QUARTO

	GEOM. CINZIA FEMINO' Ortonova (SP) Via Isola, 62 - tel.0187/661833	
	OGG:	00
	PIANTE E SEZIONE	
	TITOLO PROGETTO DI MANUTENZIONE STRAORDINARIA	
DATA Ottobre 2008		COMMITTENTE SERRA BARBARA
SCALA 1 : 100		




AEROFOTO scala 1:1000

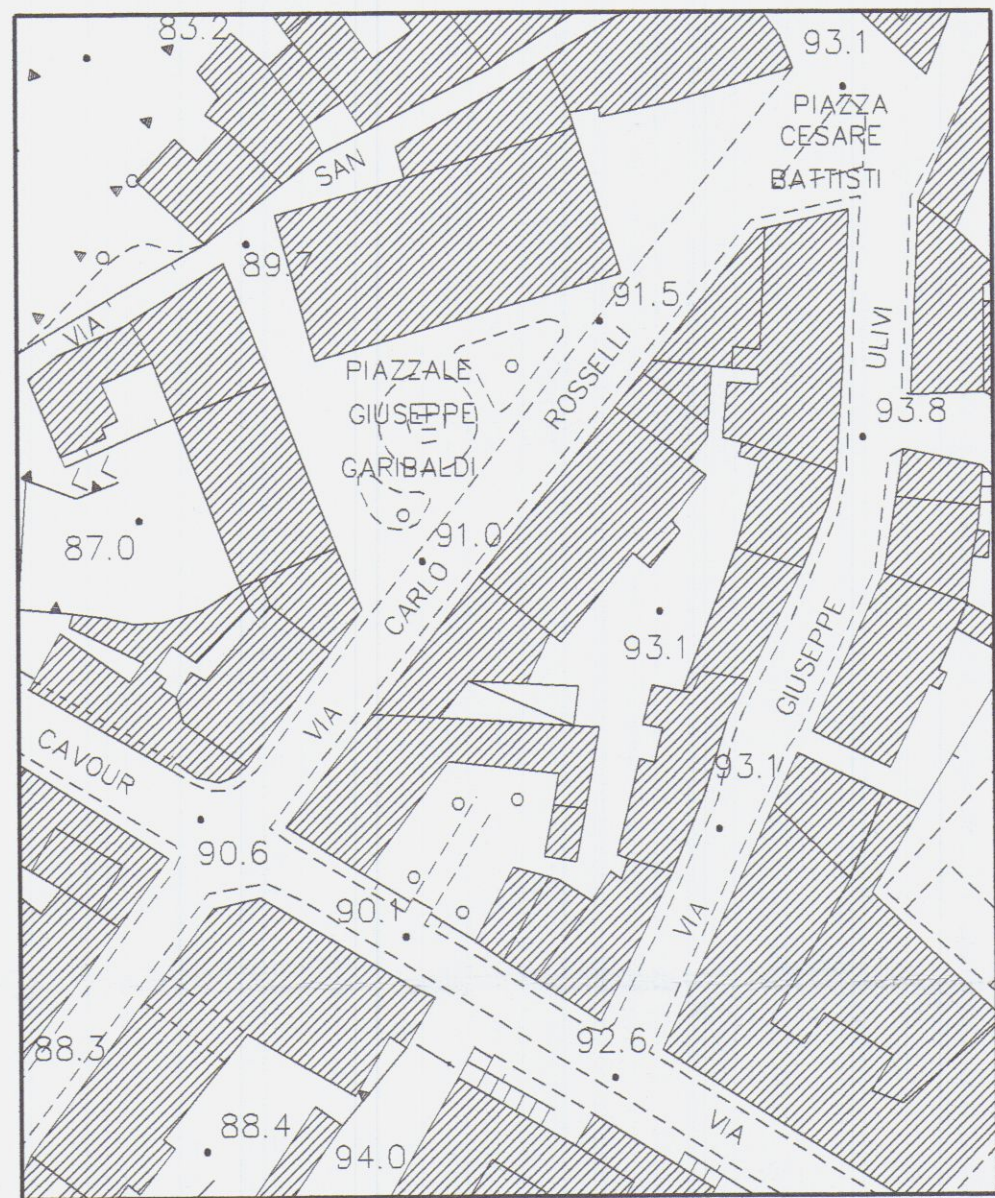


COMUNE DI CARRARA
 ESTRATTO DI MAPPA
 Fg. 40 Mapp. 411 sub.7
 scala 1:1000




STATO ATTUALE

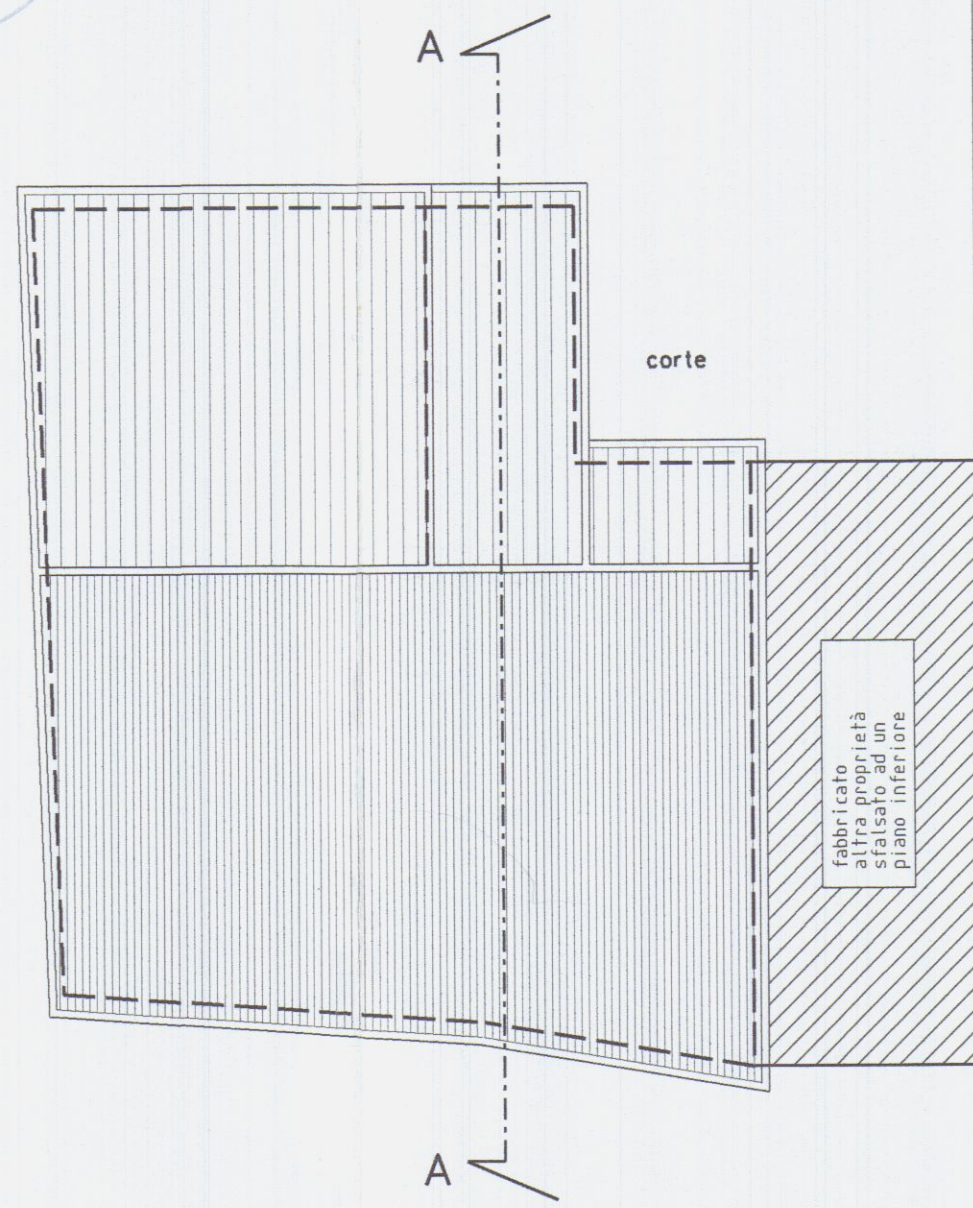

PIANTA COPERTURA

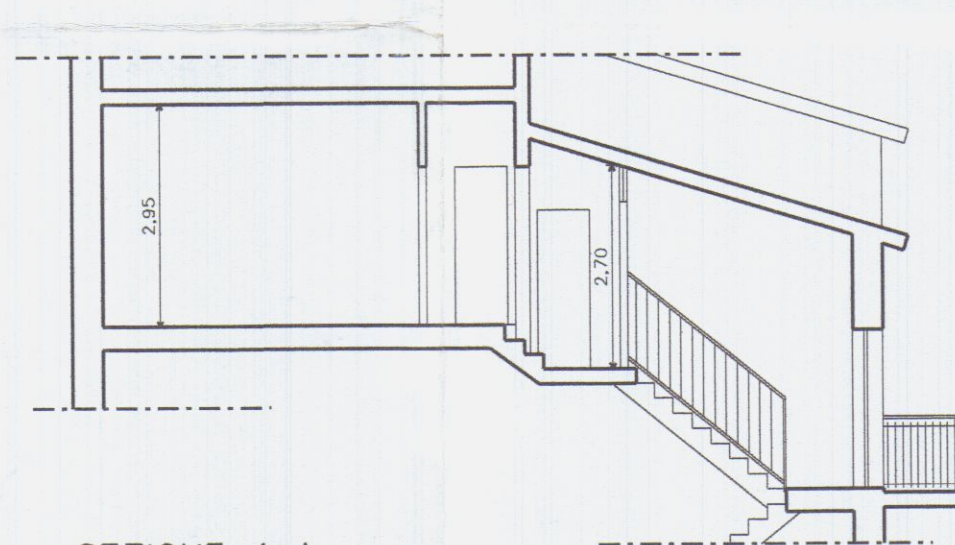


SEZIONE A-A

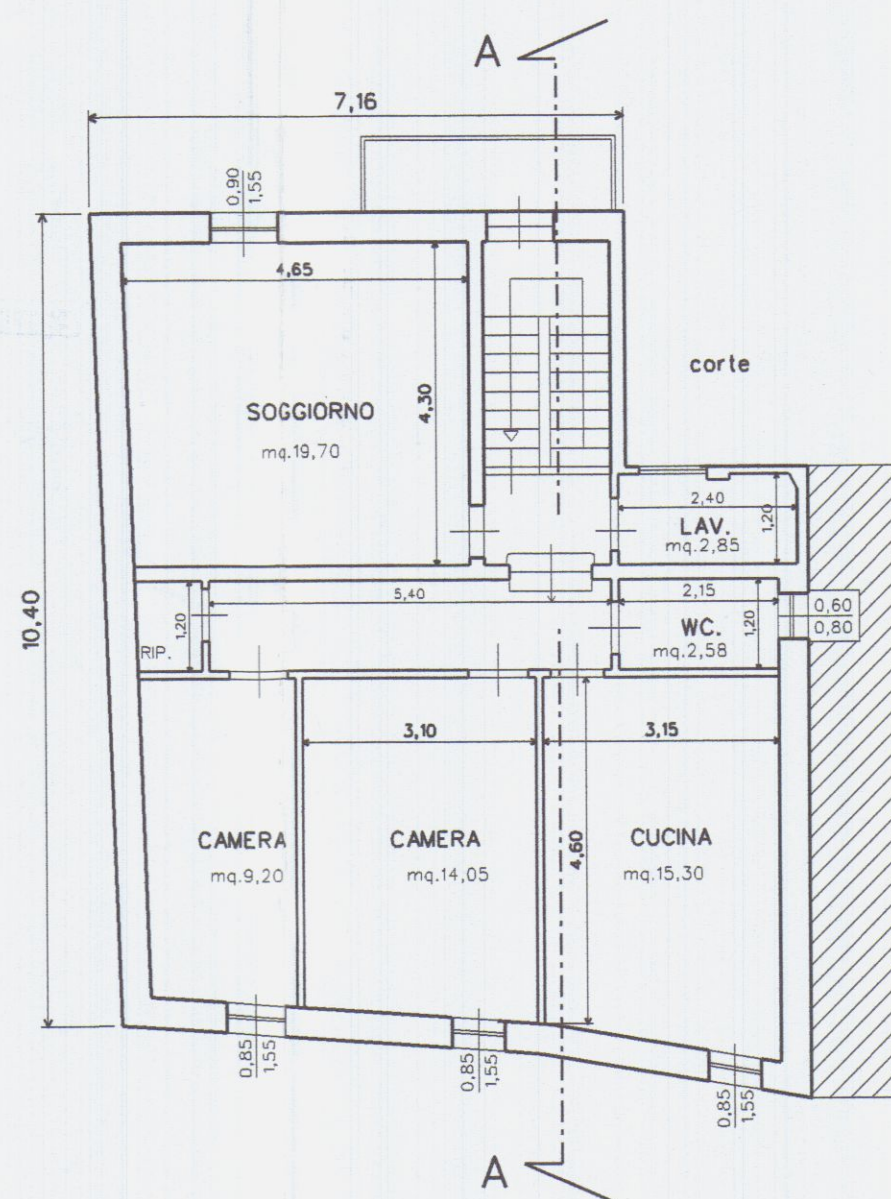


PIANTA PIANO QUARTO


PROGETTO

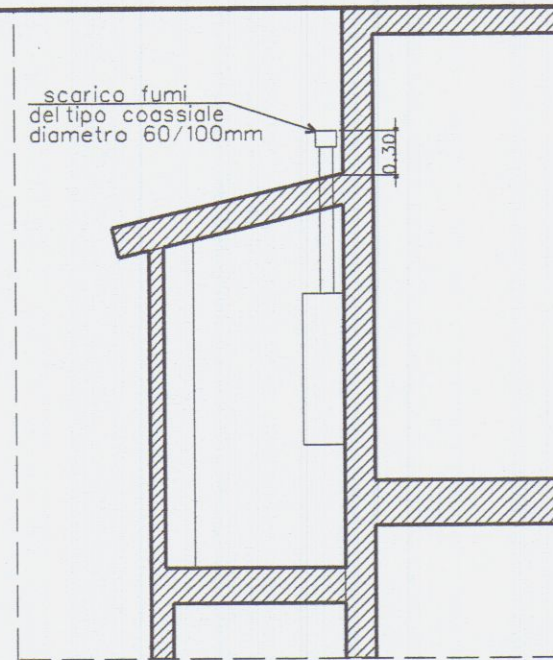


PARTICOLARE
 canna fumaria

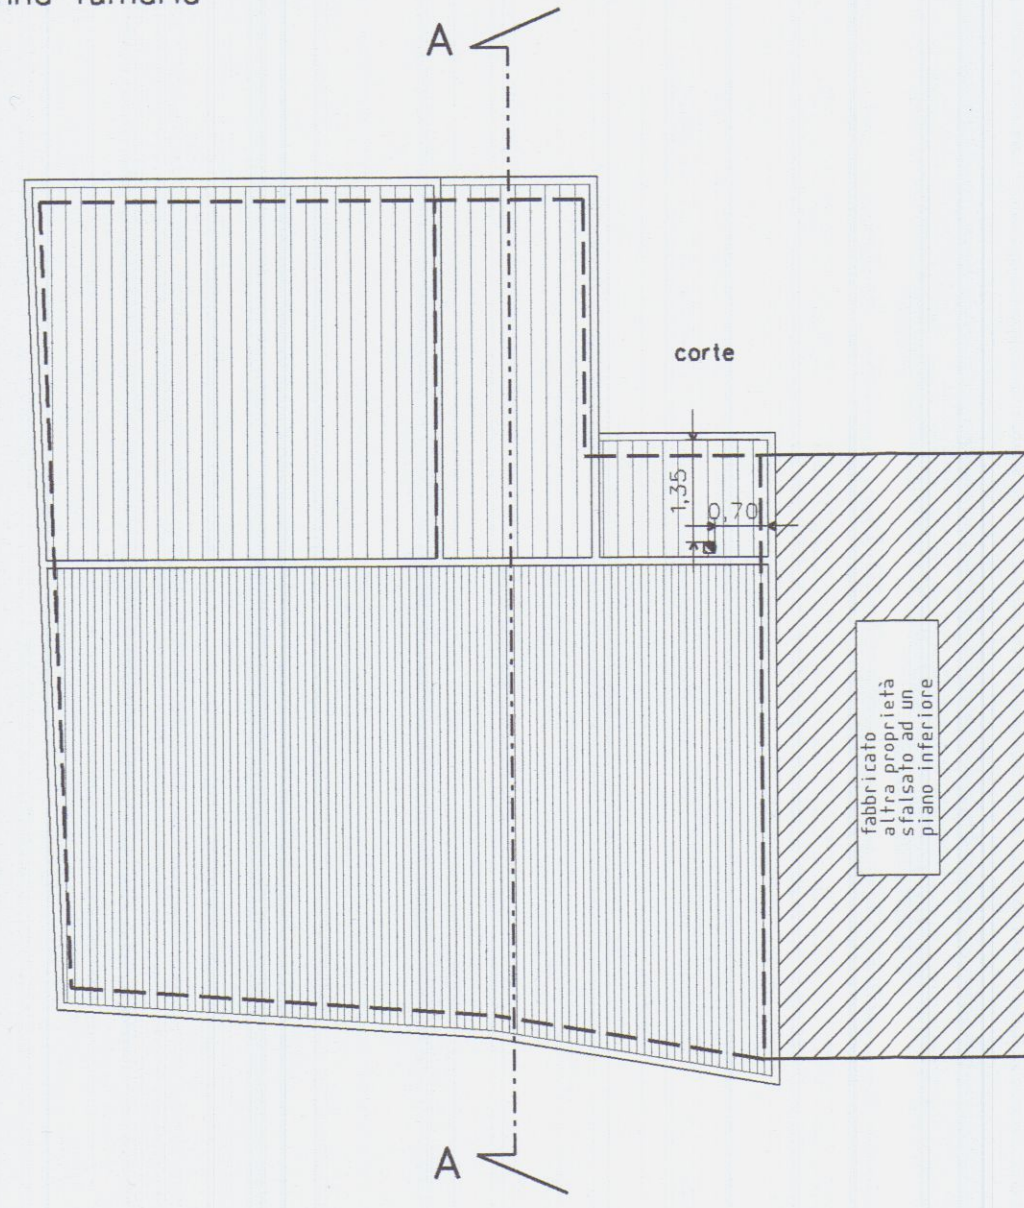

PIANTA COPERTURA

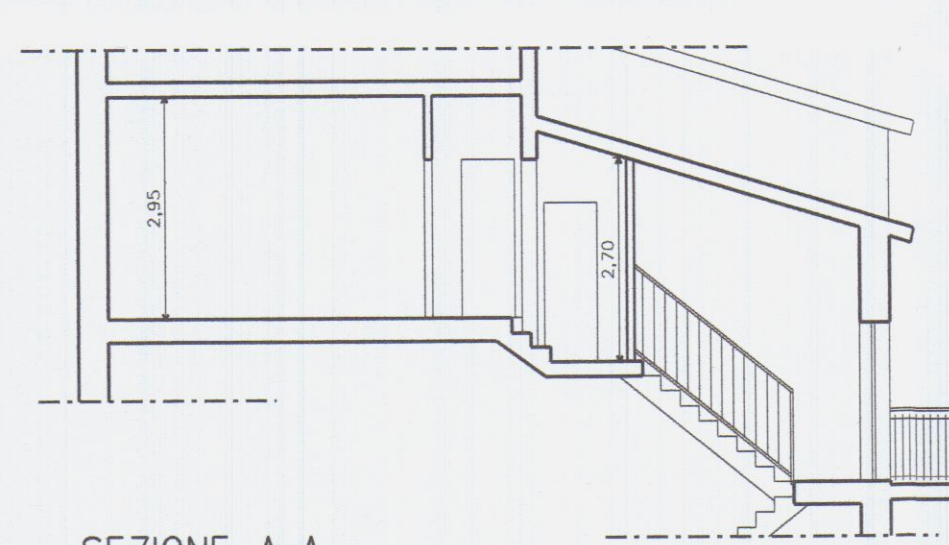


SEZIONE A-A

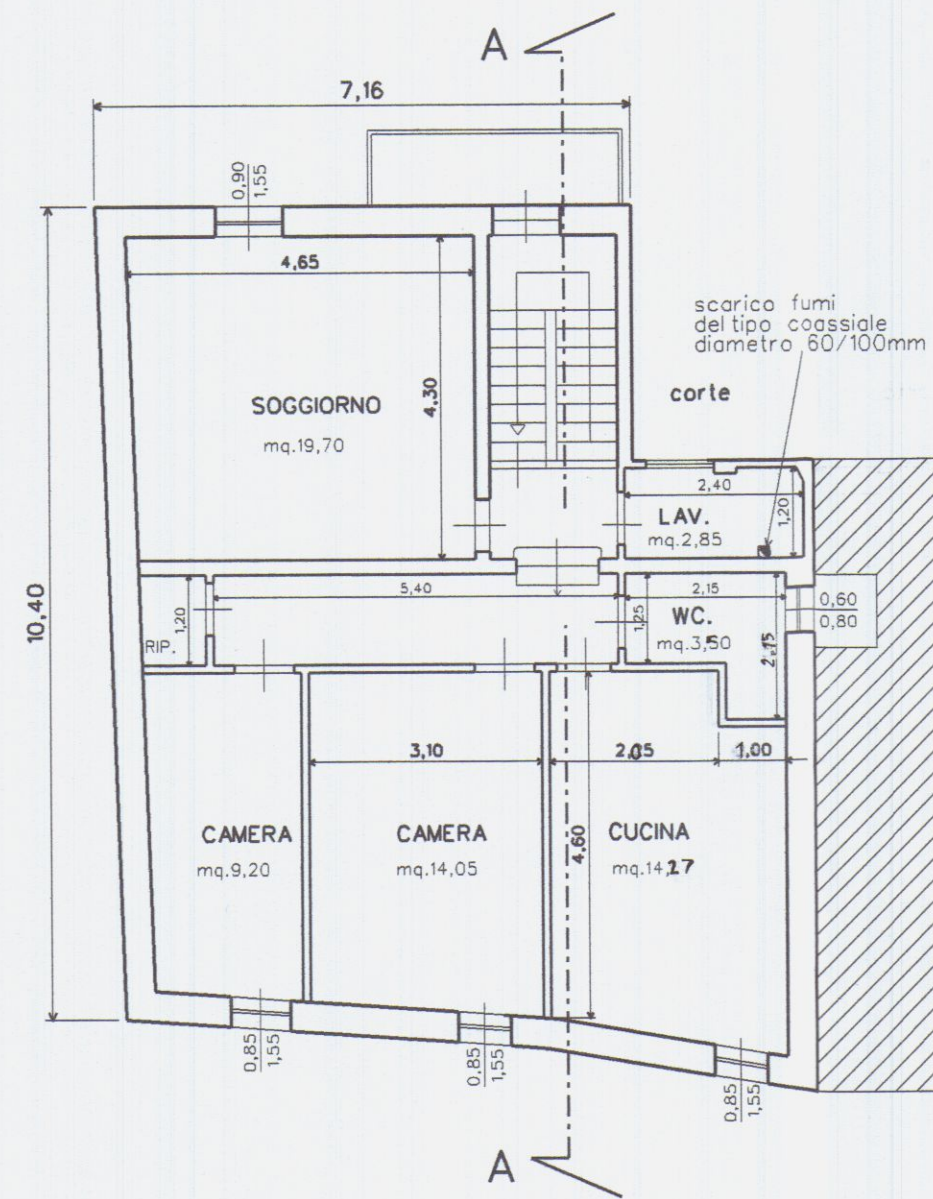


PIANTA PIANO QUARTO


RAFFRONTO

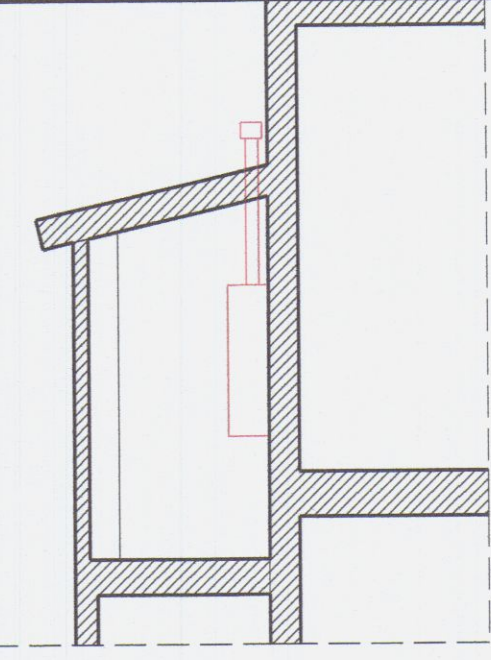


PARTICOLARE
 canna fumaria

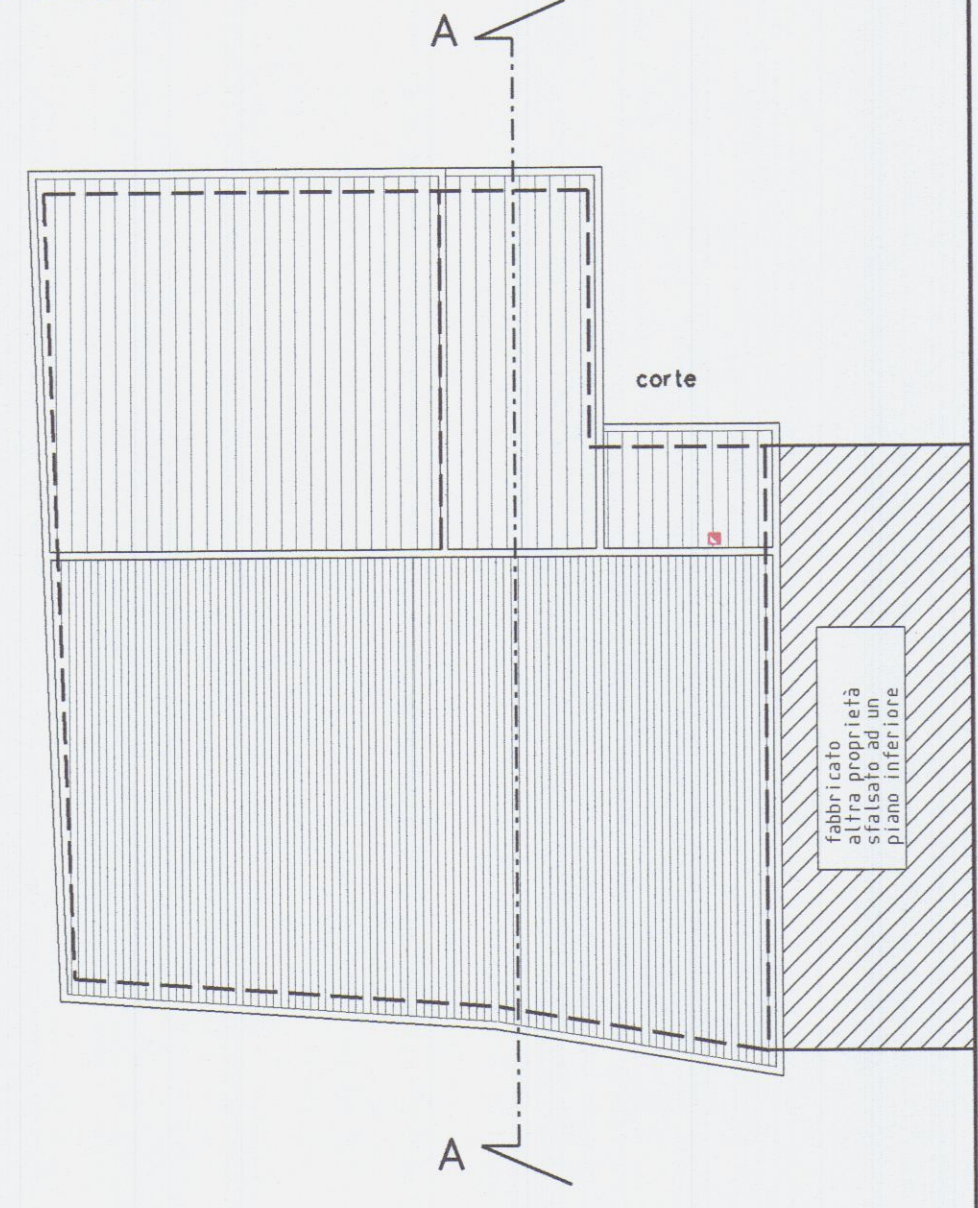

PIANTA COPERTURA

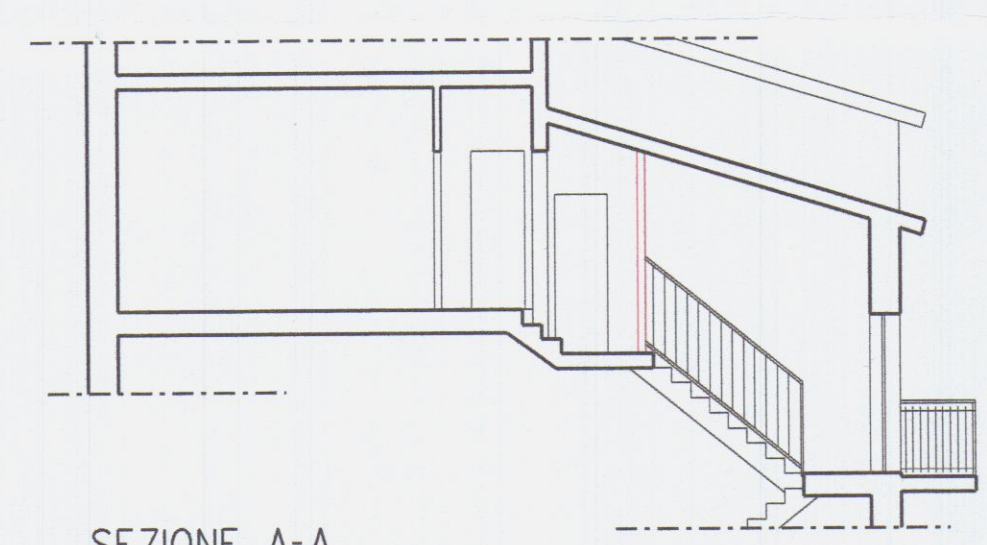

SEZIONE A-A

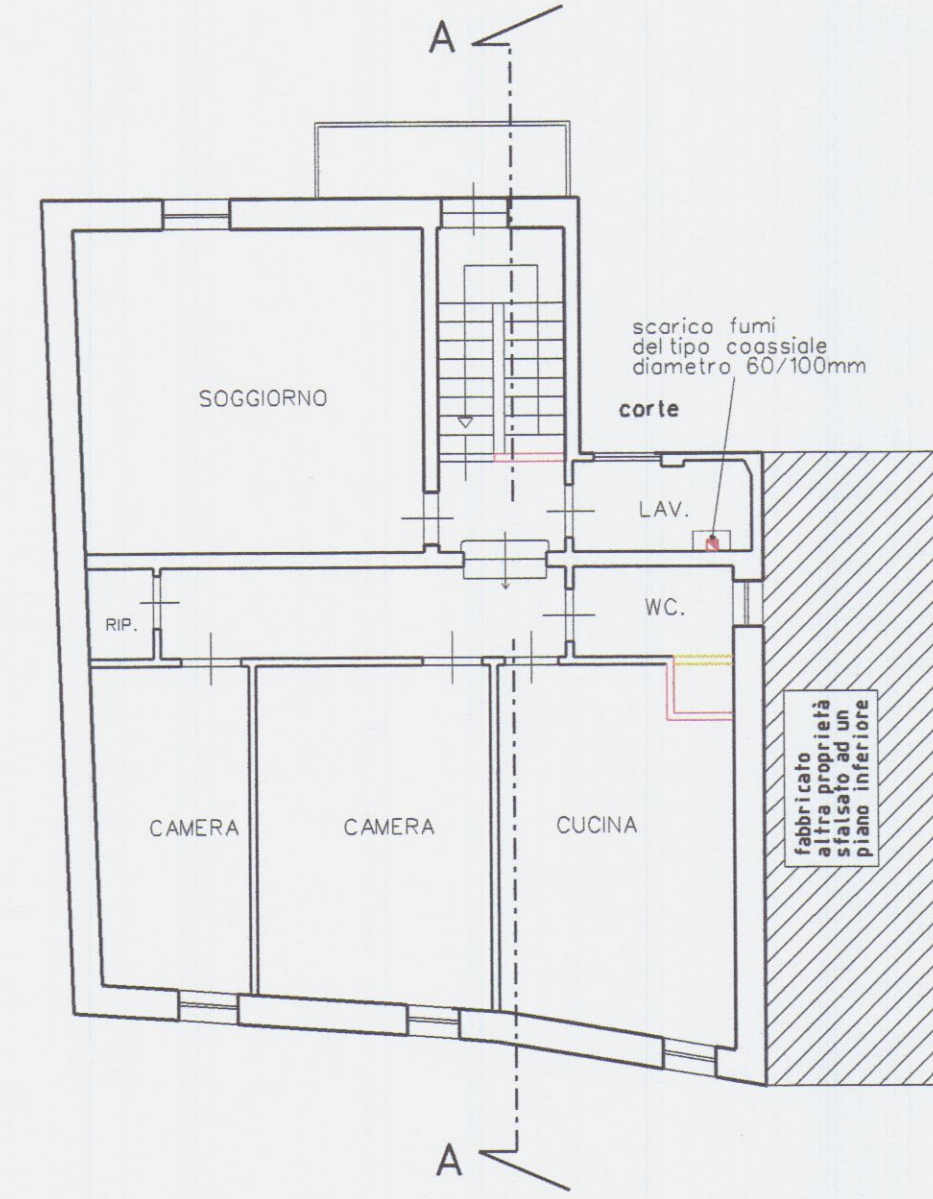

PIANTA PIANO QUARTO