

~PROGETTO DI SISTEMAZIONE DEL FABBRICATO
DI PROPRIETÀ DEL SIG. POLETTI RENZO
SITO IN MARINA DI CARRARA VIALE MONZONE 42~

APPROVATO
CONTROLLATO
IL TECNICO

19 NOV 1981

CARRARA F. 97

SCALA 1:1000

Mappali n° 43-74-75

Approvato dal Sindaco alle condizioni


Indicate nella Concessione Edilizia

19 NOV. 1981


L'ING. CAPO

SCALA 1:500


STATO ATTUALE

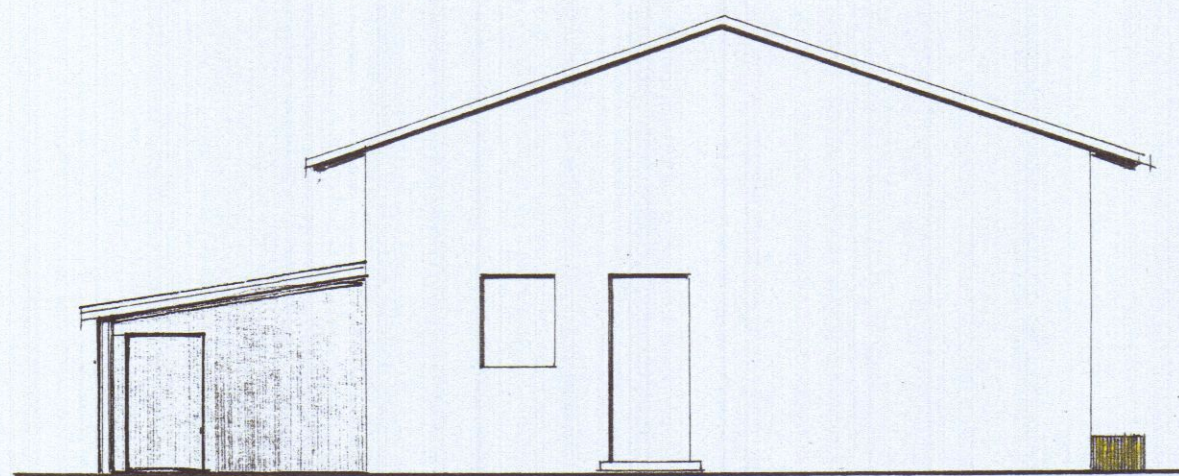


PROSPETTO

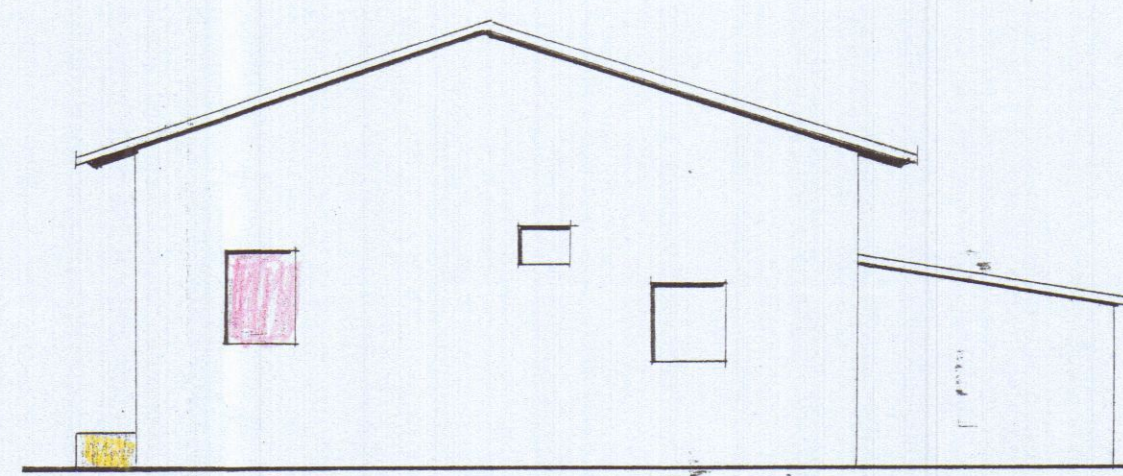


RETRO

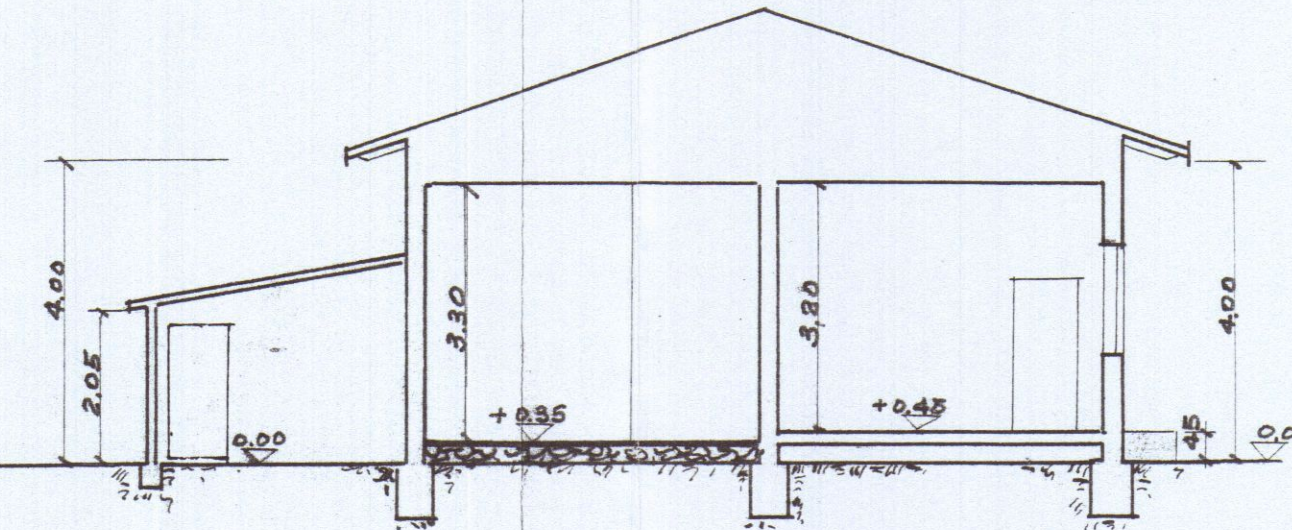


6 SEZIONE A-A

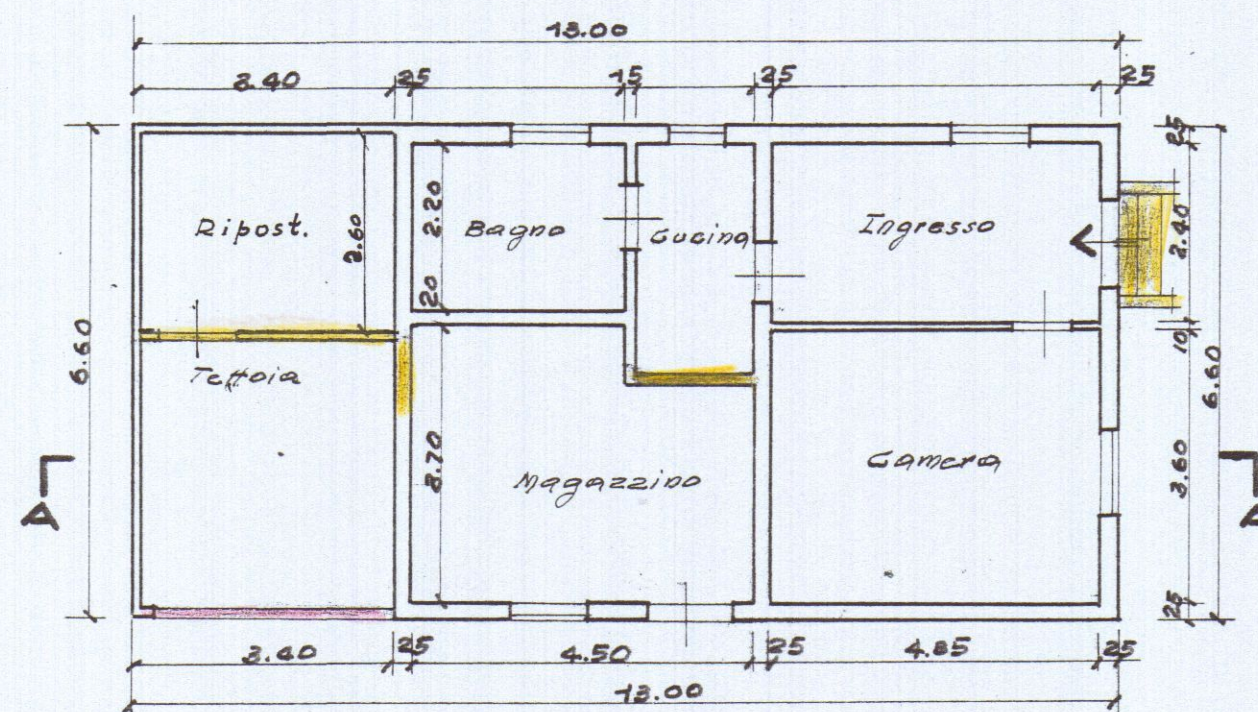

PIANO TERRA

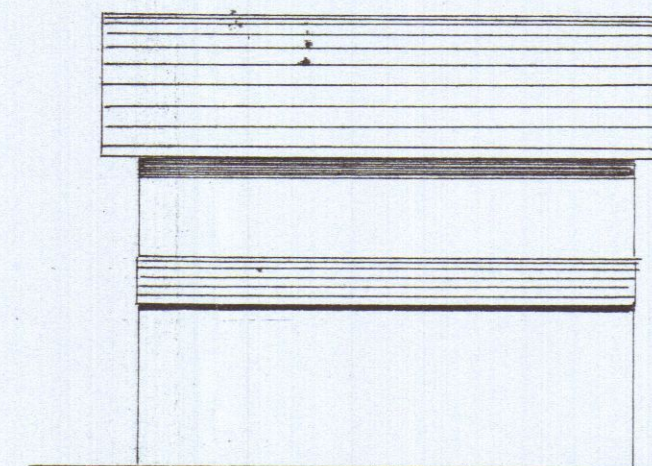

FIANGO OVEST

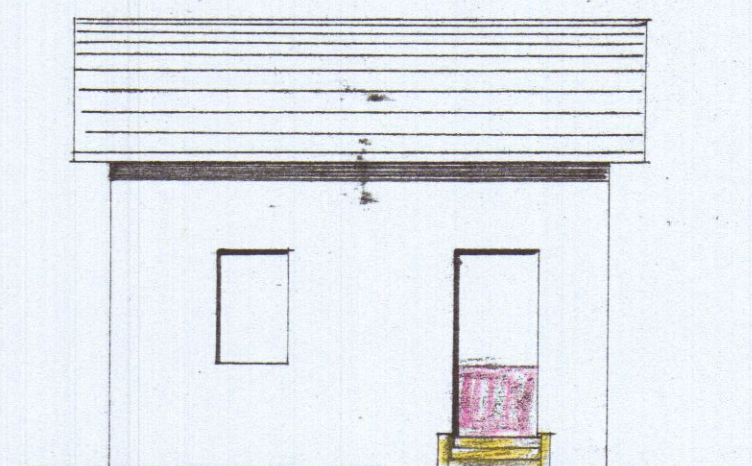

FIANGO EST

2

CASSA NAZIONALE DI
PENSIONI E PASSIVITÀ
GEOMETRI

LIRE 500

MARCA DA BOLLO

LIRE 500

URO ZACCAGNI
VIA VENEZIA 10
FIRENZE

Via dei Bisognoli

69 71 74 41 42 44 43 75 78 72 104 105

VIA M. DE' CARRARA

CARRARA
Fog. 97 SCALA 1:1000
Mappali n° 43-74-75

APPROVATO
CONTROLLATO
IL TECNICO
19 NOV. 1981
Fica

Approvato dal Sindaco alle condizioni

Indicate nella Concessione Edilizia

SCALA 1:500 N. 449 del 19 NOV. 1981

L'ING. CAPO A

Hand-drawn architectural floor plan of a rectangular building. The plan shows an outer rectangle with a total width of 11.00m and a total depth of 6.60m. There is an inner rectangle with a width of 8.60m and a depth of 5.90m. The difference between the outer and inner dimensions is 0.20m on the top and bottom, and 0.20m on the left and right. The plan also shows a smaller rectangular area at the bottom with dimensions 1.25m, 2.50m, 0.25m, and 1.85m. The text "COBERTURA" is written at the bottom left.

Hand-drawn floor plan of a house with dimensions and room labels. The plan includes a kitchen (Cottura), a living area (Sala), a bathroom (Bagno), and two bedrooms (Camera). The overall dimensions are 12.00m by 6.60m. The layout includes a kitchen with a fireplace (Ripostiglio), a bathroom, a living area, and two bedrooms. The plan also shows a front entrance (3.40m) and a side entrance (1.25m). The total width is 12.00m and the total depth is 6.60m.

Dimensions (m):

- Overall width: 12.00
- Overall depth: 6.60
- Top horizontal segments: 3.40, 0.35, 2.85, 1.15, 1.50, 0.35, 4.35, 0.25
- Left vertical segments: 0.15, 2.30, 3.95
- Right vertical segments: 0.25, 2.40, 1.10, 2.60, 0.25
- Bottom horizontal segments: 3.40, 1.25, 8.30, 3.30, 4.00, 0.25
- Internal vertical segments: 1.50

Room Labels:

- Ripostiglio
- Cottura
- Bagno
- Sala
- Camera
- Camera

A hand-drawn architectural sketch of a building facade. The main structure is white with a red roof. There are two windows: a square one on the left and a rectangular one on the right. A red awning or porch structure is visible on the far left. The drawing is done in a simple, illustrative style with some color shading.

A hand-drawn architectural sketch of a building facade. The drawing shows a side elevation with a gabled roof on the left and a flat roof on the right. Dimensions are indicated with vertical lines and numbers: a total height of 3.05, a height of 2.60 for the main section, and a height of 3.80 for the central window opening. A horizontal dimension of 0.45 is shown for a small rectangular feature. The drawing is done in black ink on a white background, with some areas shaded in grey.

Answers	1	$0.60 \times 3.40 = \text{mg}$	22.44	$\times 2.05 = \text{mc}$	46.00
	2	$9.60 \times 6.60 = \text{mg}$	63.36	$\times 4.00 = \text{mc}$	254.00
		mg	85.70	mc	300.00
Problems	1	$3.50 \times 1.80 = \text{mg}$	5.25		
	2				

Demolizione
Ricostruzione