

TAV. 1

Studio Tecnico

Foglio 58
map. 549

Proprietari
DELL'AMICO Sandro, Michele, Fernando



Progetto di casa di civile abitazione
 da erigersi in Via Brughiana
 località Bergiola

SCALA 1:2000 // 1:200 // 1:100

1 10,30 x 3,10 = mq. 32,73 x 400 = mc. 374,92
 2 4,50 x 1,20 = mq. 5,52 x 400 = mc. 22,08
 3 2,60 x 2,20 = mq. 5,72 x 400 = mc. 22,88
 Totale mq. 43,97 mc. 459,88

4 4,00 x 3,60 = mq. 14,40
 5 6,20 x 4,50 = mq. 27,90
 mq. 42,30 x 180 = mc. 76,14

TOTALE mc. 459,88 + 76,14 = 536,02
 APPROVATI mc. 394,00
 PROGETTO (536,02 - 394) mc. 142,02

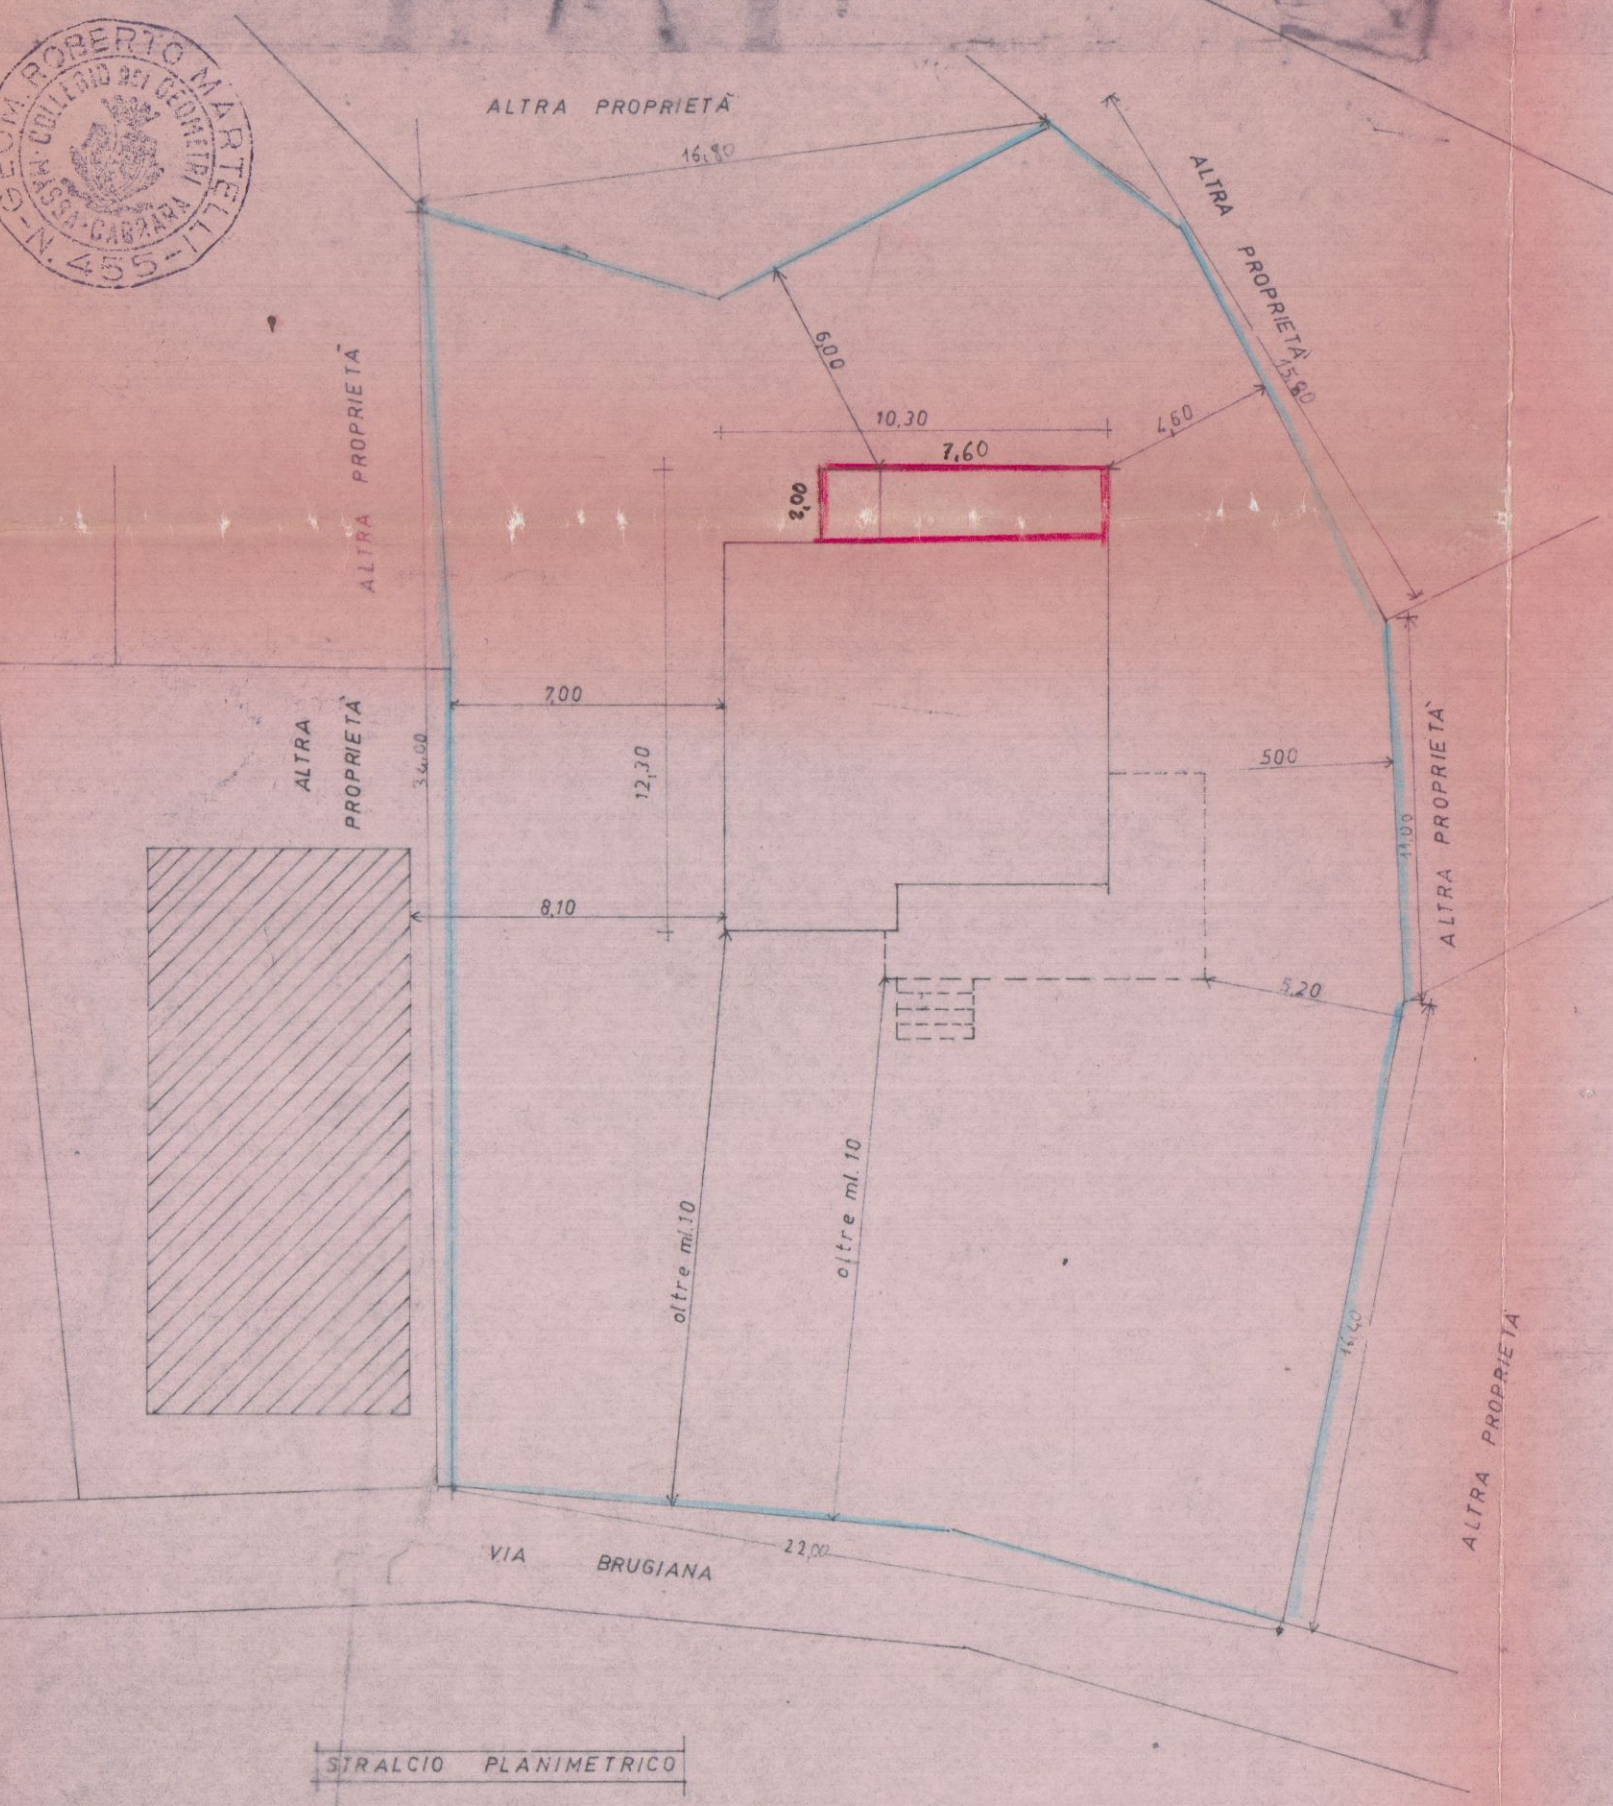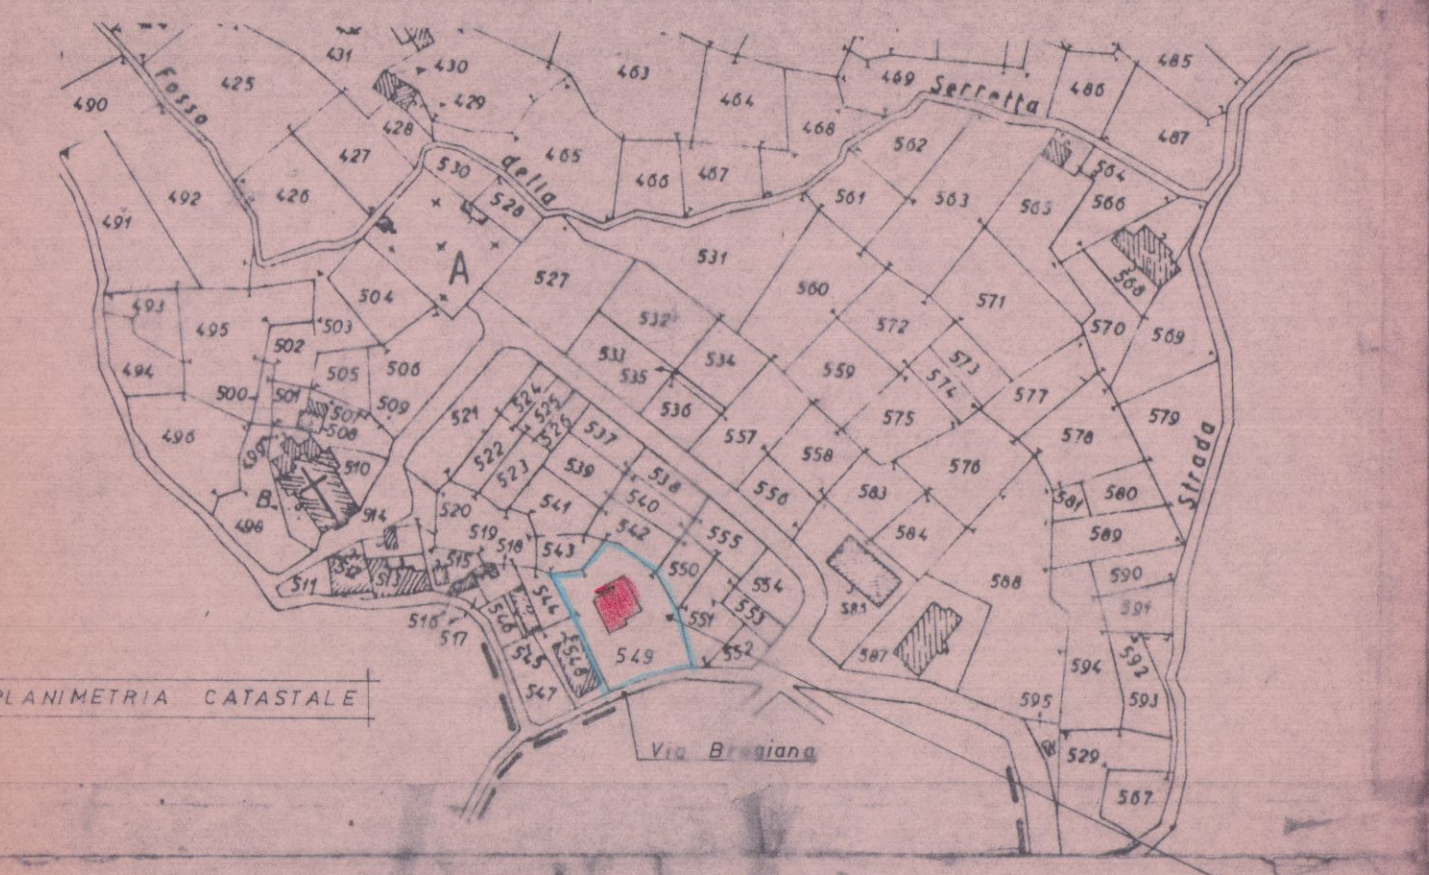

INFORMATIVA DI P.R.G.
 Zona di ESPANSIONE
 rapp. 1 mc/mq.
 h. max. mt. 7,00
 dist. confini mt. 300
 dist. fabbricati mt. 600

