

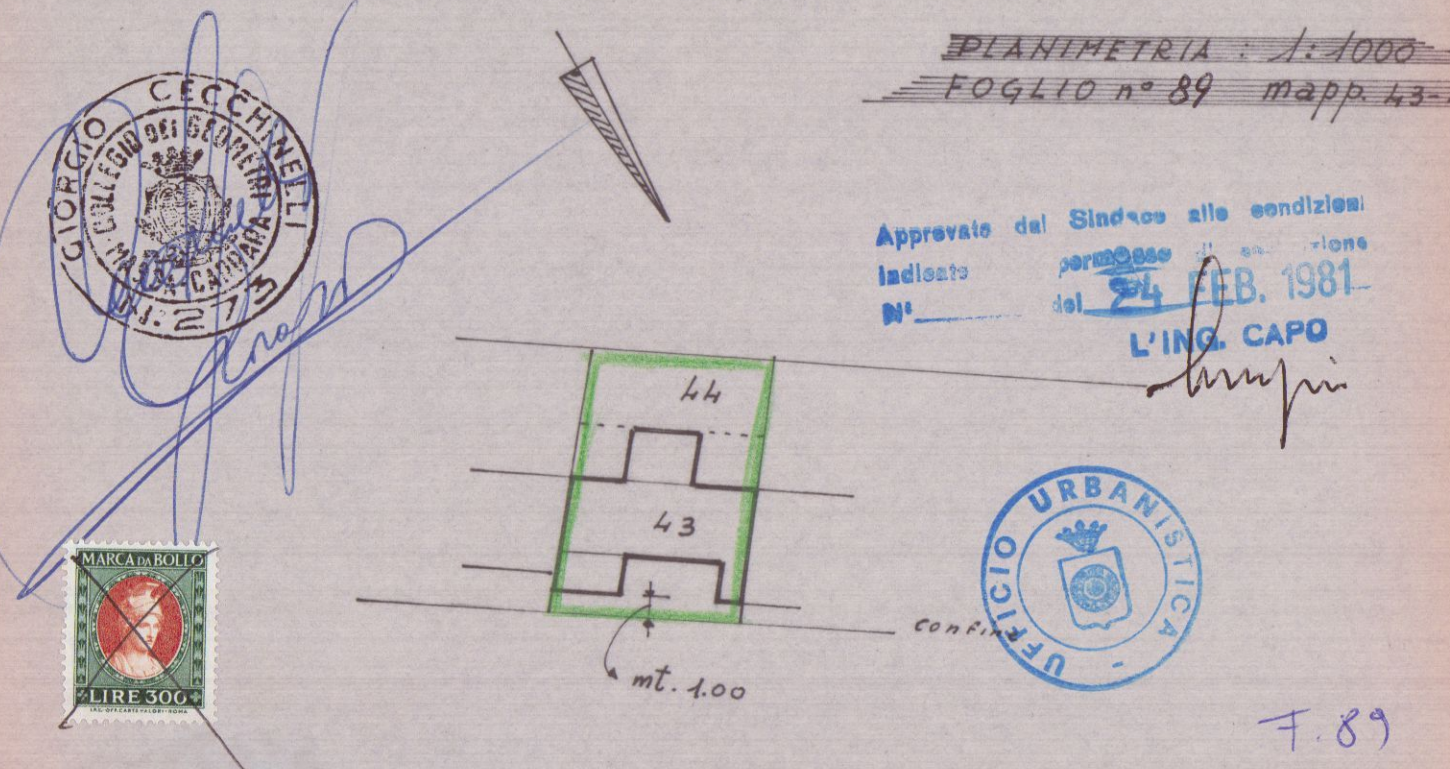
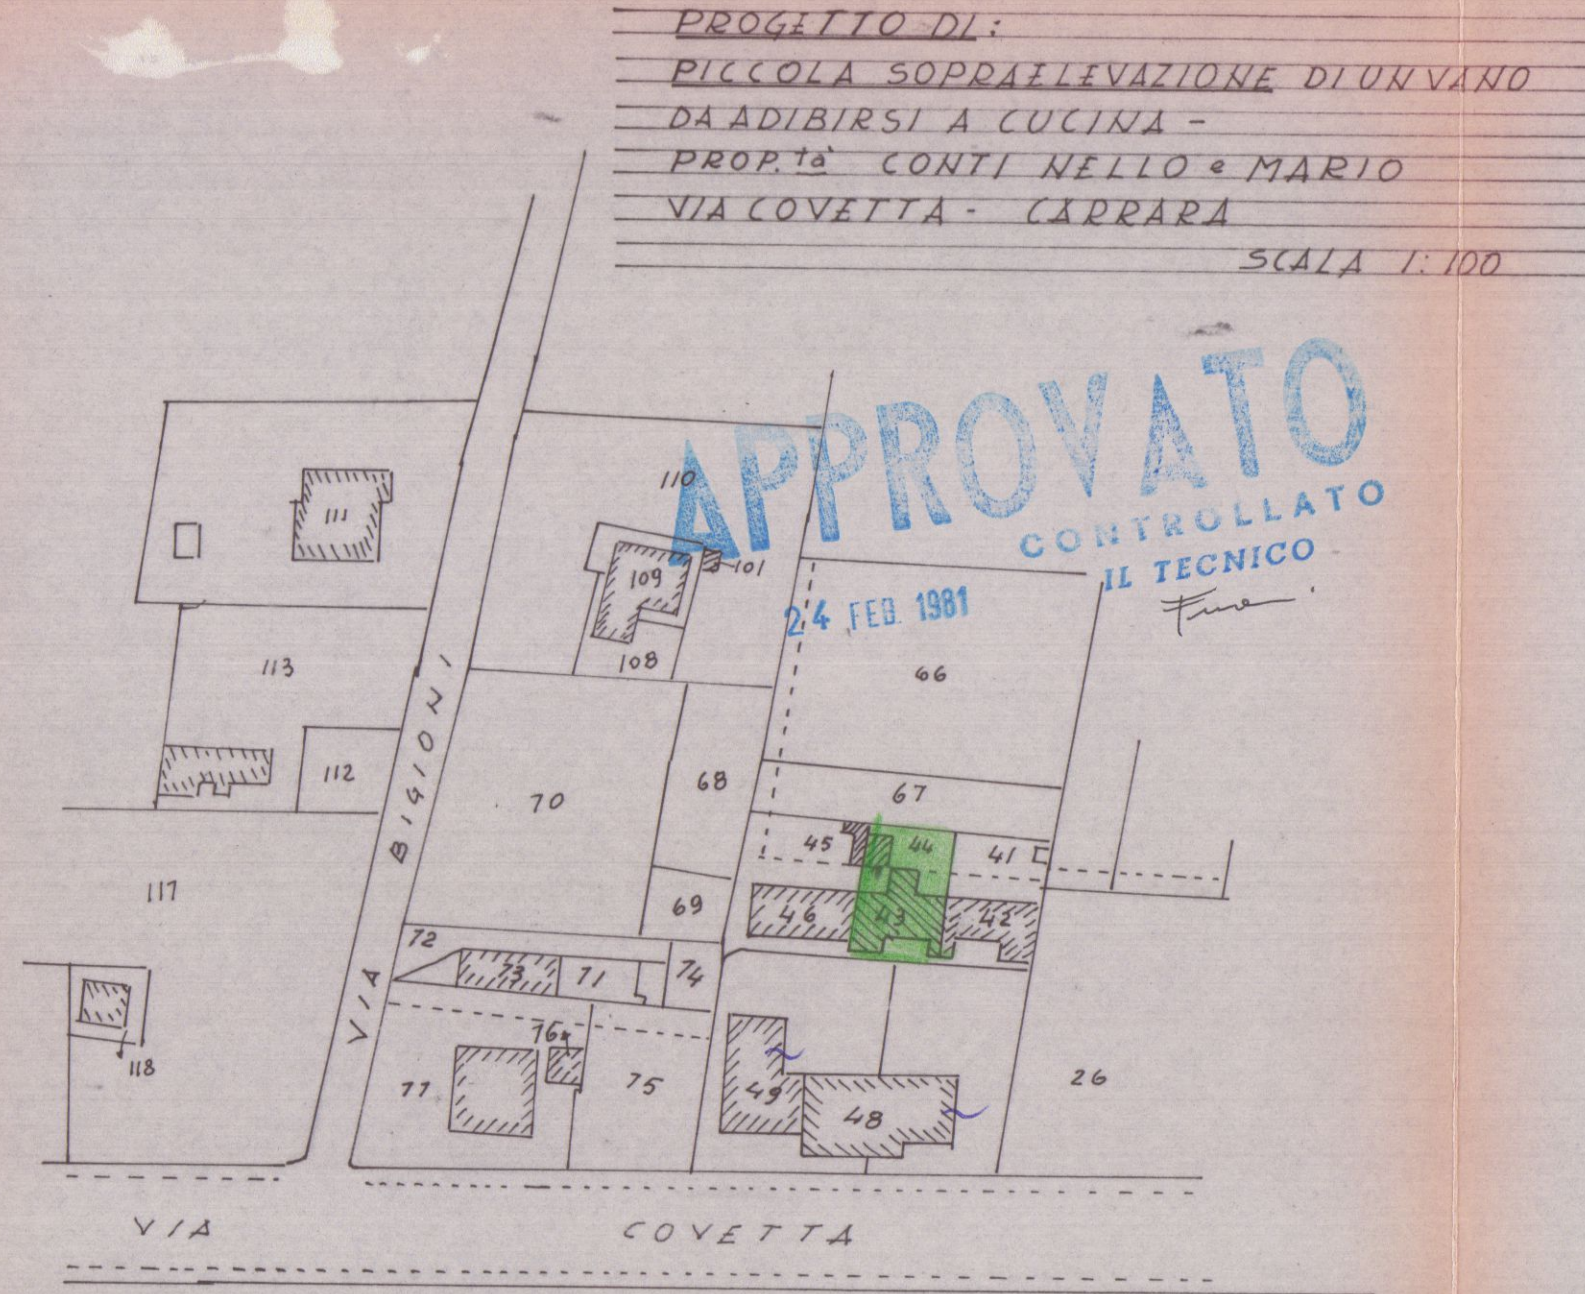
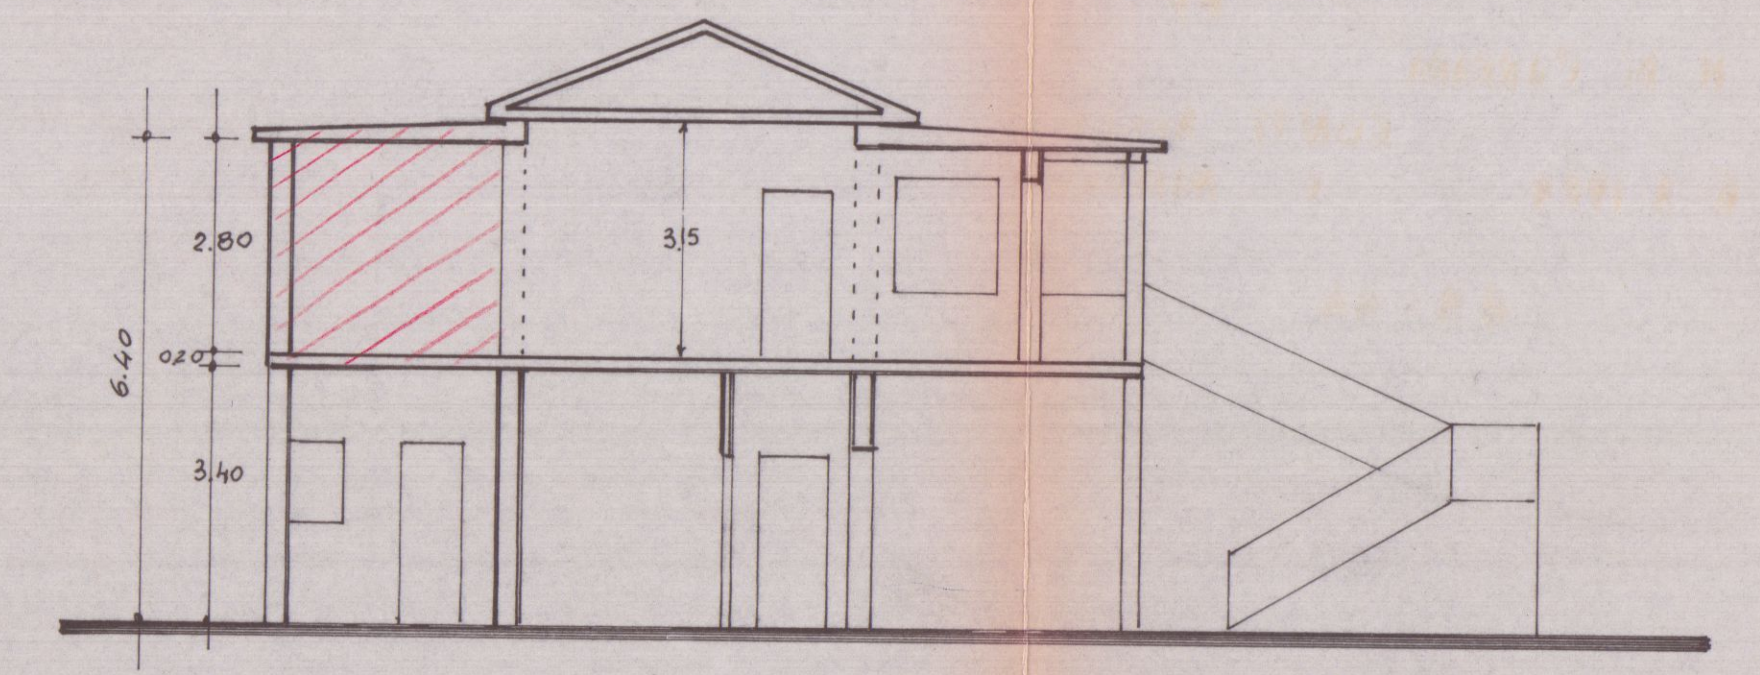
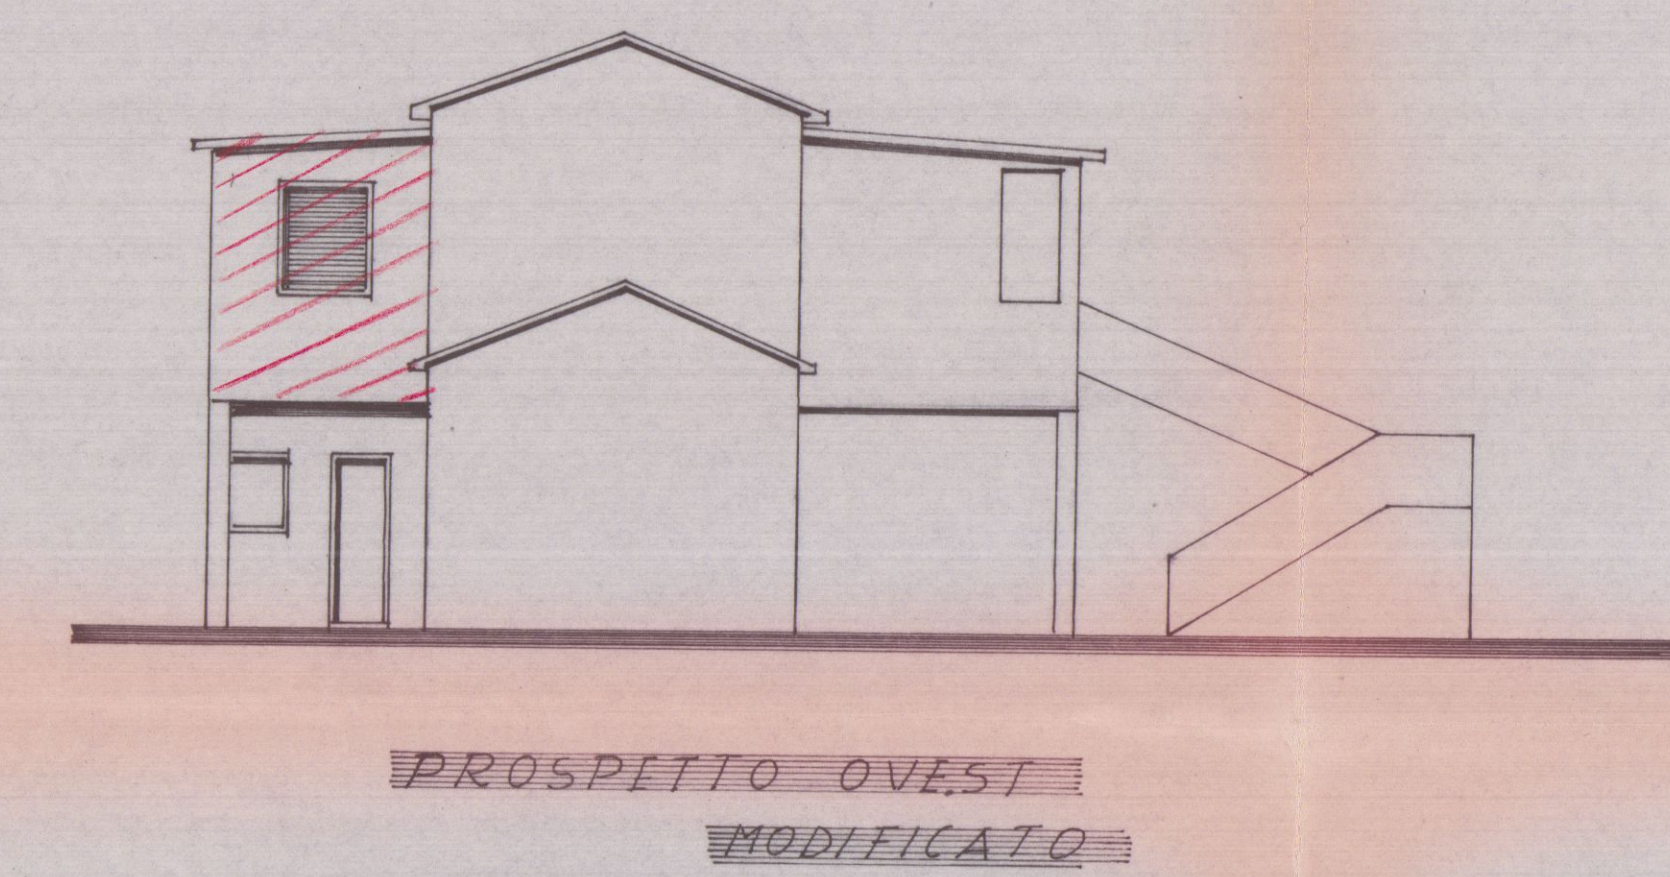
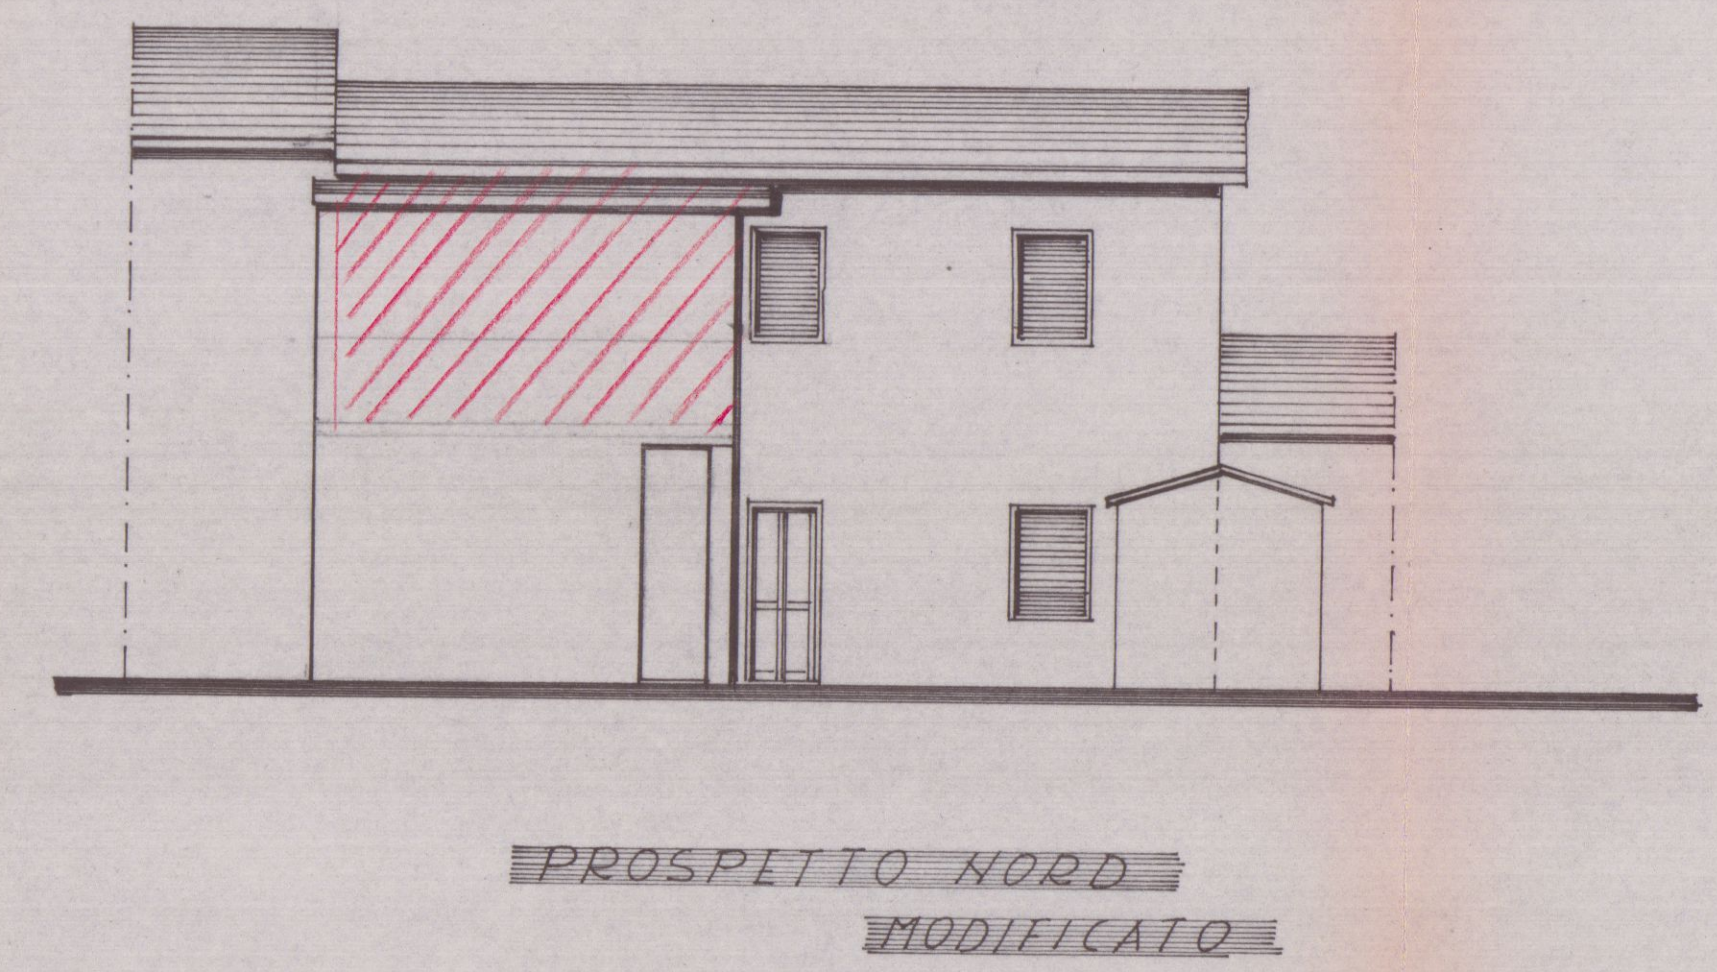
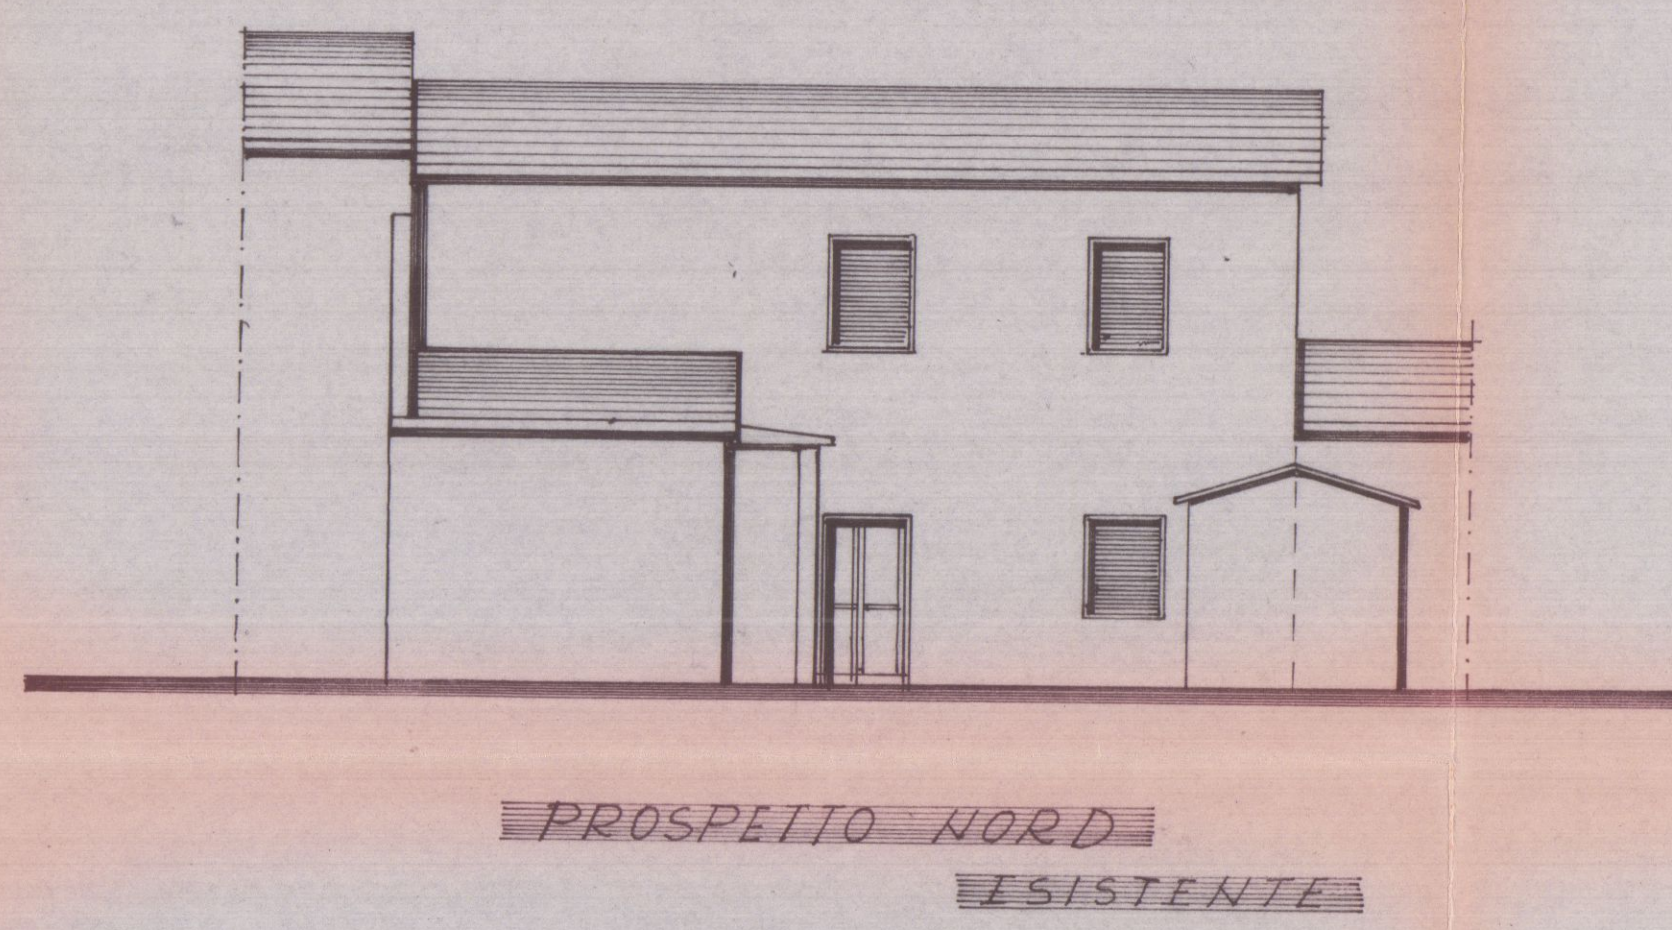
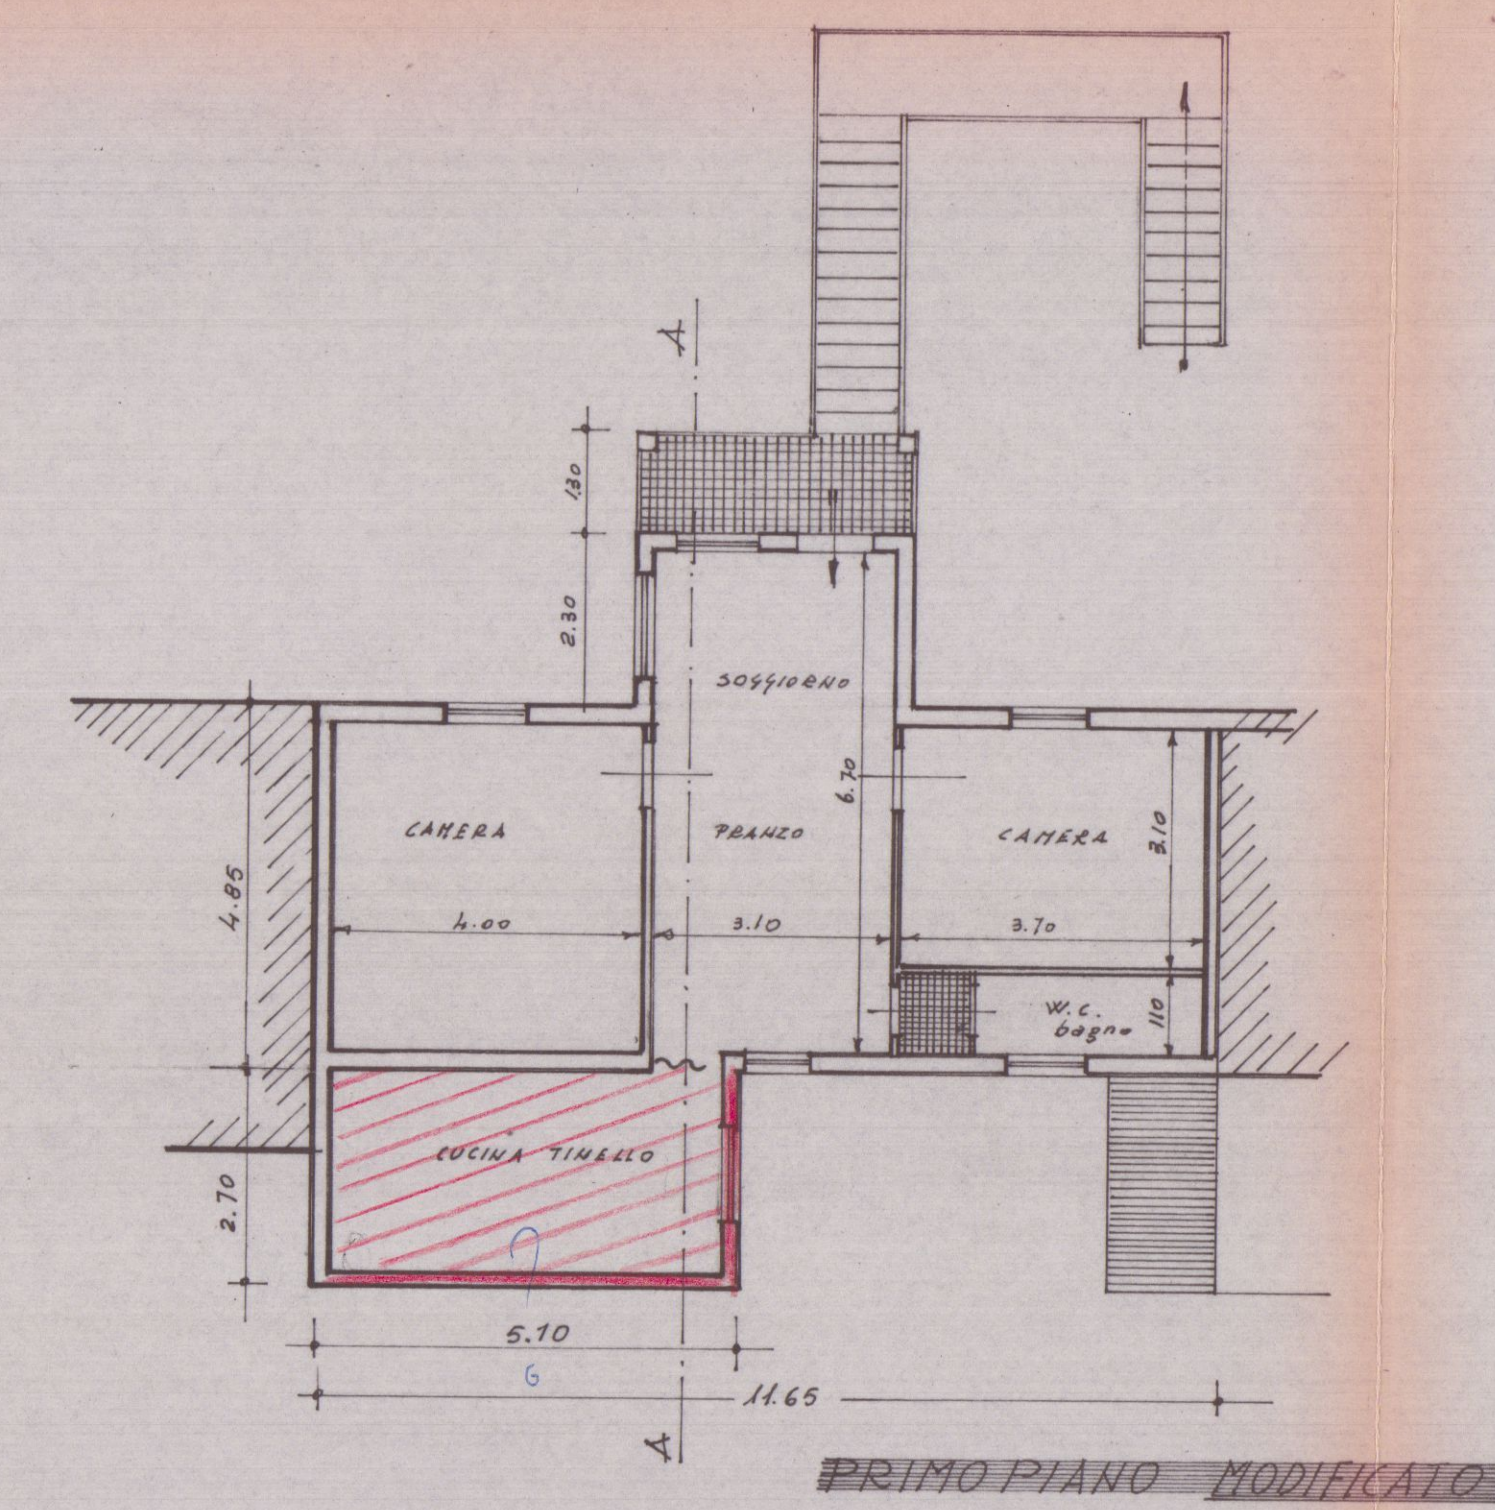


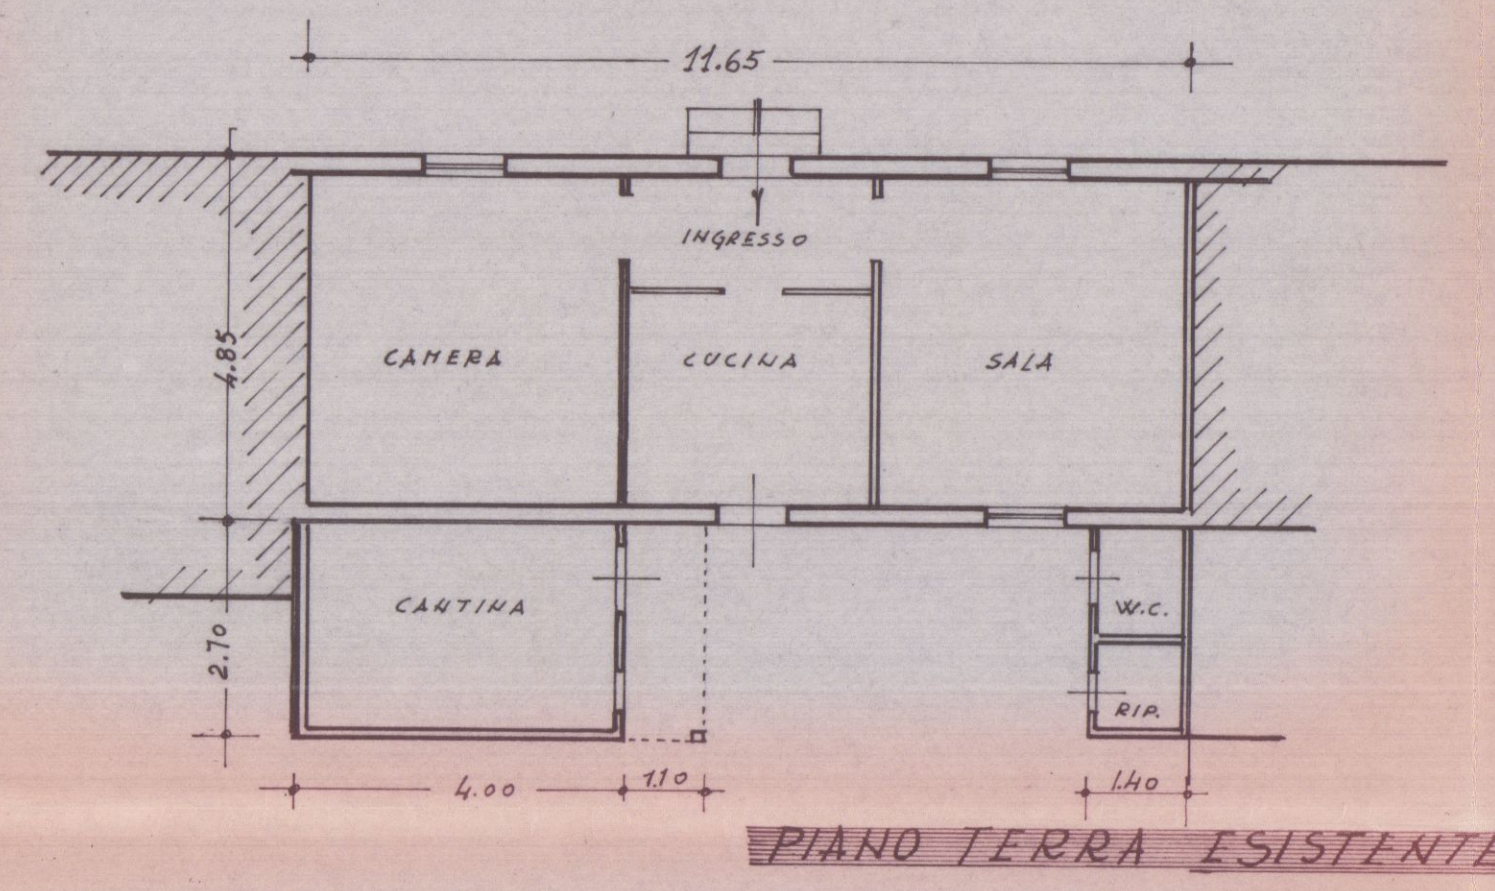

RAPPORTO 1:500

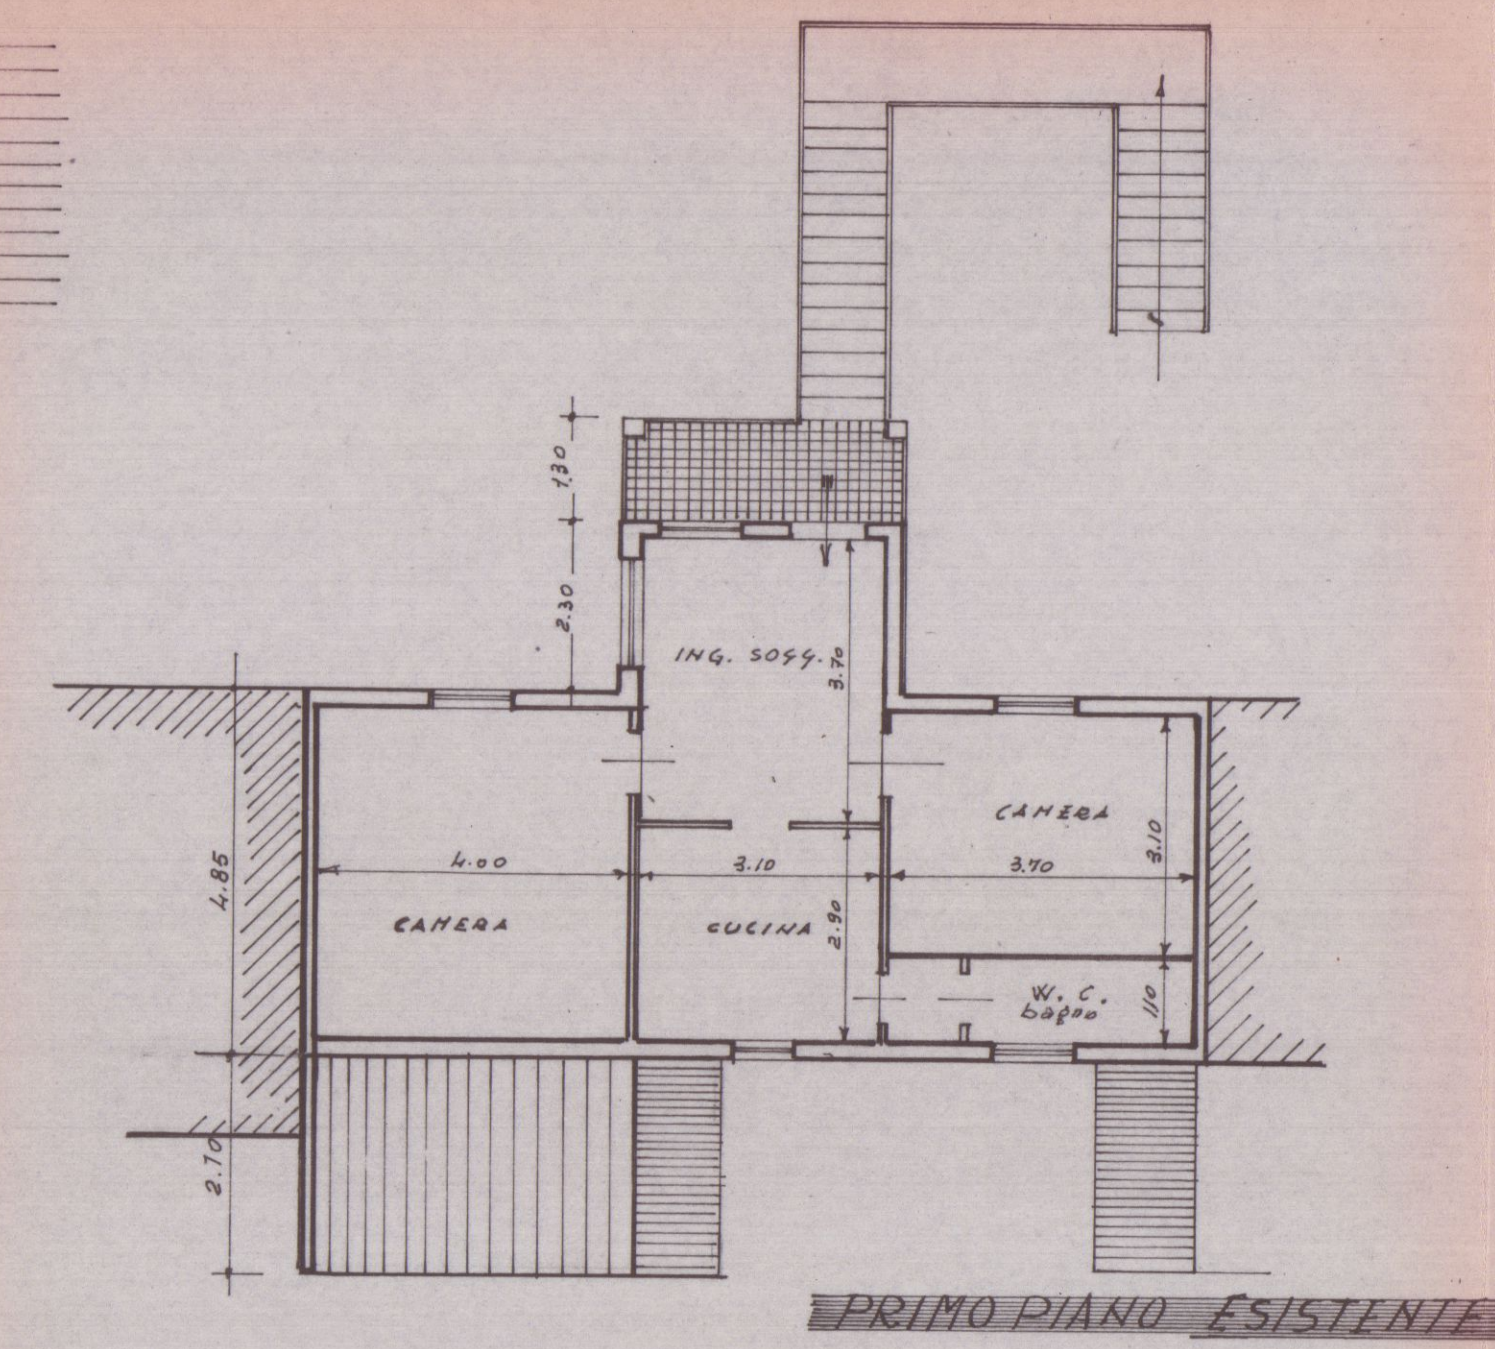

CALCOLO VOLUMI

piano terra:

1)	$11,65 \times 4,85 \times 3,40$	=	m ³	192,00
2)	$4,00 \times 2,70 \times 3,40$	=	"	37,00
3)	$1,40 \times 2,70 \times 2,20$	=	"	8,00

primo piano:

1)	$3,60 \times 2,30 \times 2,80$	=	m ³	23,00
2)	$11,65 \times 4,85 \times 3,15$	=	"	178,00
3)	$5,10 \times 2,70 \times 2,80$	=	"	38,00

VOLUME TOTALE m³ 476,00
VOLUME PROGETTO m³ 38,00
VOLUME ESISTENTE m³ 438,00

CONTI CORRENTI POSTALI
ATTESTAZIONE di un
versamento o postaggio di L. 500.4
Linea 247007
sul c/c N. 247007
intestato a: CASSA NAZ. PREV. ASS. GEOMETRI - ROMA
Via Barberini n. 68 - SERVIZIO DI CASSA
CONTRIBUTI MARCHE GIOTTO

SPAZIO RISERVATO AI CORRENTISTI POSTALI

Titolare del c/c N. *Conti Nello & Mario*
eseguito da *Conti Nello & Mario*
residente in *CARRARA SUC. 2*
addi *614 26 AG 80*

Bollo lineare dell'Ufficio accettante
L'Ufficio Postale
Bollo a data *614 26 AG 80* N. *614 26 AG 80*
del bollettario eb 8
data progress.