

CASE POPOLARI in OSTUNI - 2°-3°-4°-5° LOTTO - LEGGE 640

Scala 1:200

Planimetria Generale e Sistemazioni Esterne

- Superficie Tappetino bitumato -

$2,55 \times 2,77 = \text{mq } 7,06$
 $\frac{1}{2} \times 9,30 \times 22,00 = \text{mq } 102,30$
 $2 \times 11,22 \times 5,72 = \text{mq } 128,22$
 $2 \times 48,18 \times 6,52 = \text{mq } 628,27$
 $2,50 \times 3,00 = \text{mq } 7,50$
 $10,32 \times 13,00 = \text{mq } 134,16$
 $7,43 \times 18,31 = \text{mq } 136,04$

$\text{mq } 7,46$
 $\text{mq } 3,80$
 $11,20 \times 4,20 = \text{mq } 47,04$
 $\text{mq } 118,97$
 $\text{mq } 110,78$
 $\text{mq } 3,22$
 $\text{mq } 113,24$
 $\text{mq } 50,24$
 $\text{mq } 46,50$
 $\text{mq } 28,13$
 $10,55 \times 14,64 = \text{mq } 154,45$

$\text{mq } 434,72$
 $\text{mq } 138,00$
 $\text{mq } 18,86$
 $\text{mq } 591,68$
 $\text{mq } 1209,10$
 $\text{mq } 1088,190$
 $\text{mq } 158,700$
 $\text{mq } 214,380$
 $\text{mq } 28,440$
 $\text{mq } 1.489,710$

- Superficie ciale -

$24,00 \times 4,80 = \text{mq } 115,20$
 $16,00 \times 6,80 = \text{mq } 108,80$
 $6,40 \times 4,80 = \text{mq } 30,72$
 $36,00 \times 5,00 = \text{mq } 180,00$
 $\text{mq } 434,72$

- Superficie marciapiedi -


$14,00 \times 2,00 = \text{mq } 28,00$
 $6,00 \times 6,00 = \text{mq } 36,00$
 $37,00 \times 2,00 = \text{mq } 74,00$
 $\text{mq } 138,00$

- Cordoni -

$\text{mq } 25,00 + 10,60 + 14,60 + 5,00 +$
 $+ 29,00 + 6,00 + 5,60 + 2(18,60 +$
 $+ 4,40 + 14,80) + 6,00 + 4,00 +$
 $+ 2(24,00 + 11,40) = \text{mq } 238,20$
 $\text{mq } 9,00$
 $\text{mq } 214,380$
 $\text{mq } 18,96$
 $\text{mq } 1500$
 $\text{mq } 28,440$

Contatore Generale

370
 780
 1150

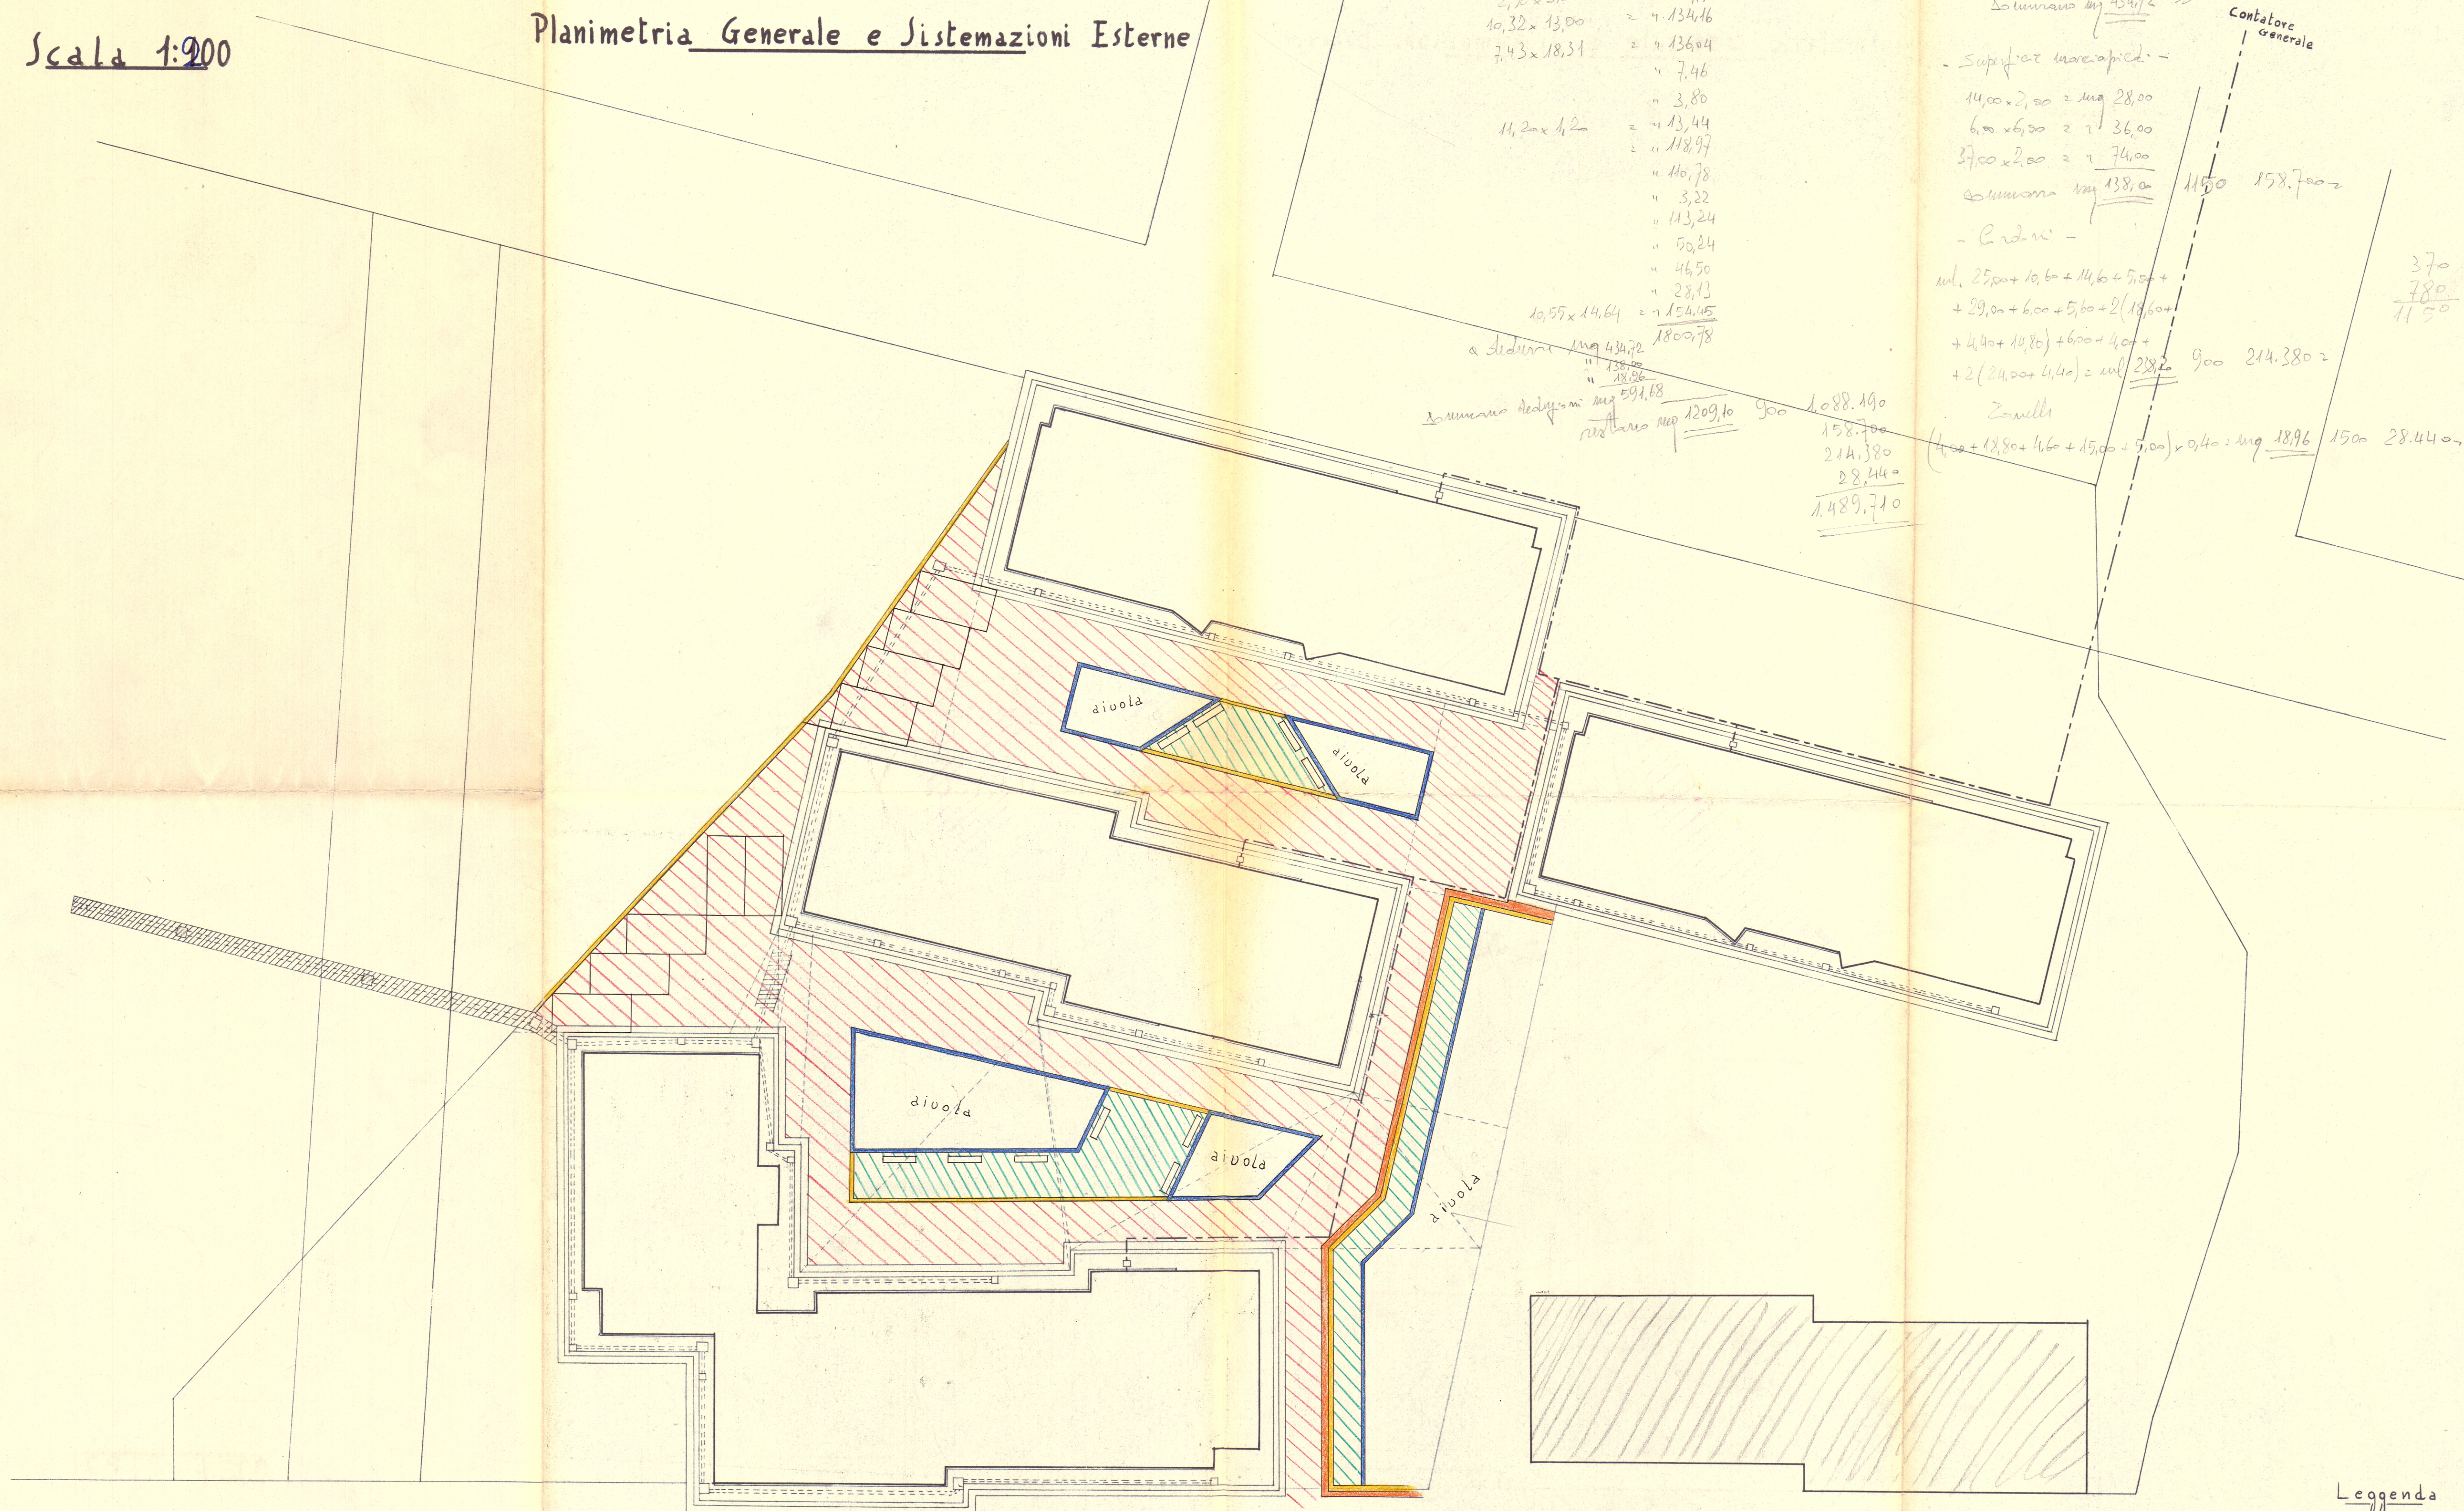

Leggenda

- Muri Sostegno Fognatura
- RETE FOGNANTE ESTERNA
- RETE IDRICA
- CORDONE CALCAREO
- ZANELLA
- Basini in els
- Armento di pietrucci
- Tappetino bitumato