[illegible]

CASA [illegible] COMUNALE
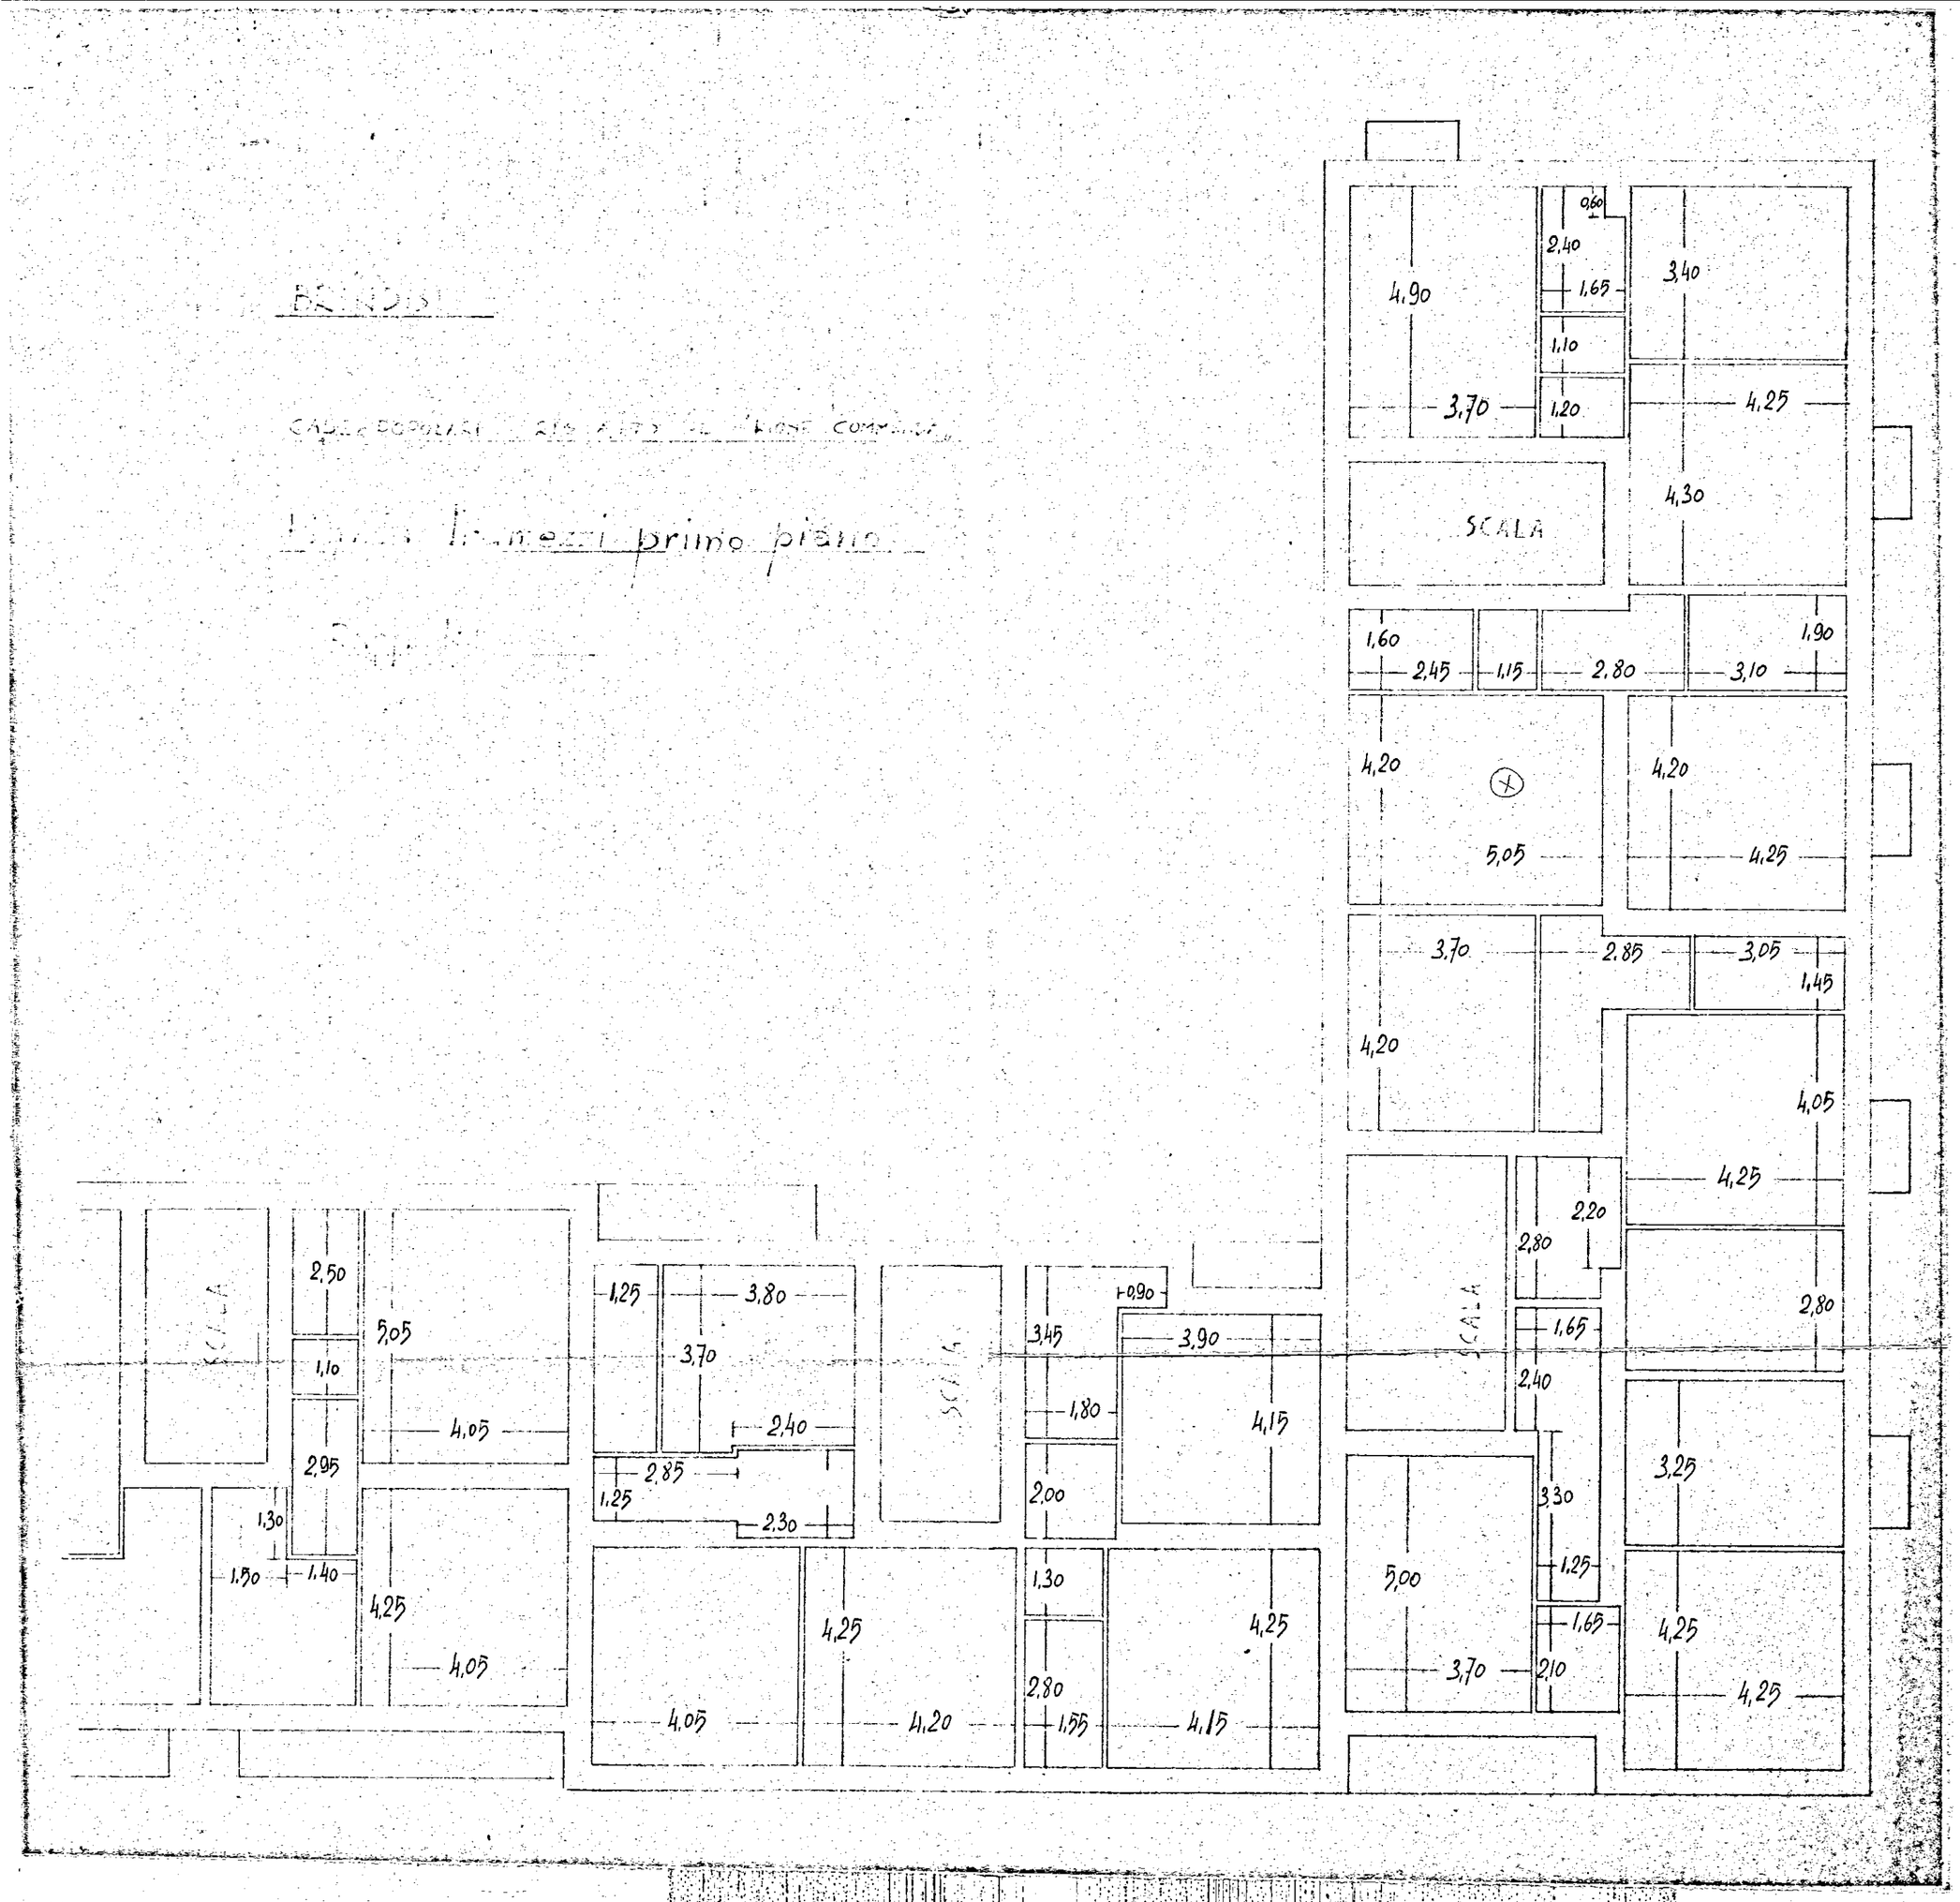
[illegible] primo piano