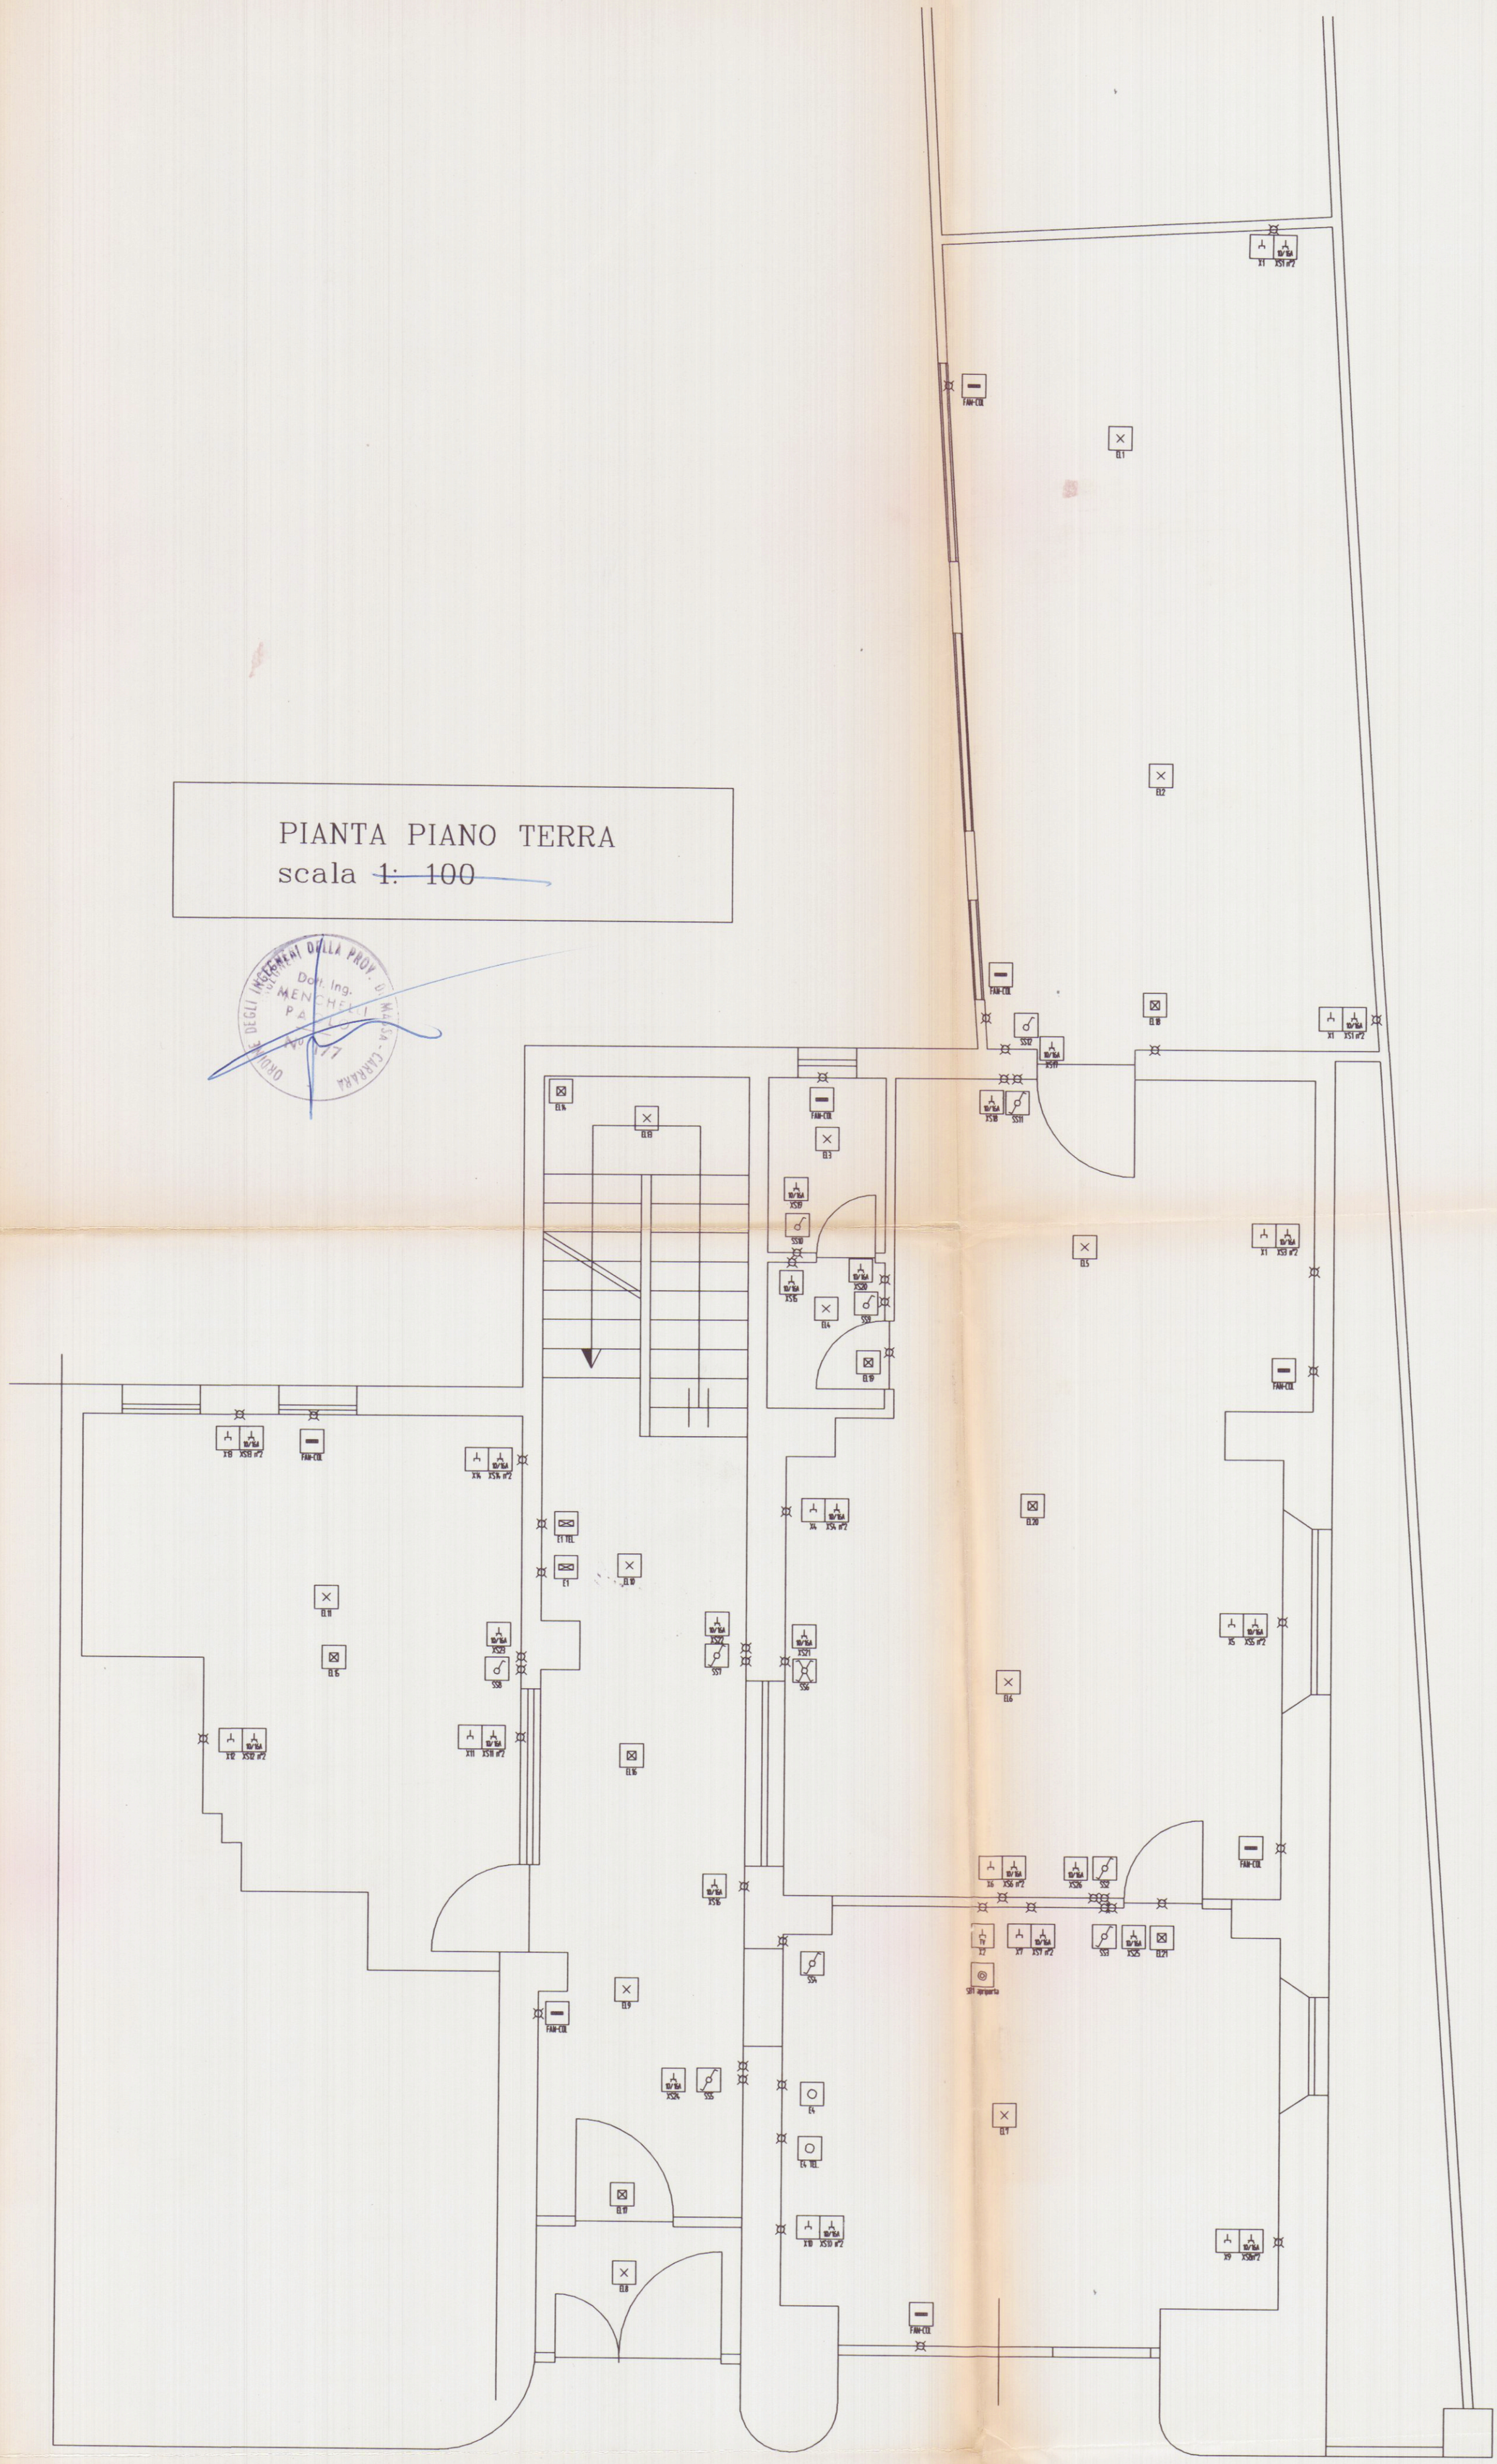PIANTA PIANO TERRA
scala ~~1: 100~~