

UNITED STATES OF AMERICA
Attest that the 220 of the T.I.L.L. has
the signature of the T.I.L.L. has
05 FEB 1973
for the preparation of the present
project. II February 1973
G. W. T. J.


Planimetria catastrale 1:2000 conforme UTE mapp.343 f.98 sub.2

Schema Volumi


Portico	$\text{mL } 110 \times 3.00 = 12.30 \times 2.20 = \text{mc } 27.06$
Servizi	$\text{mL } 600 \times 2.00 = 12.00 \times 2.20 = \text{mc } 26.40$
	<u>tot mc</u> <u>53.42</u>



Ingrandimento catastale 1:100

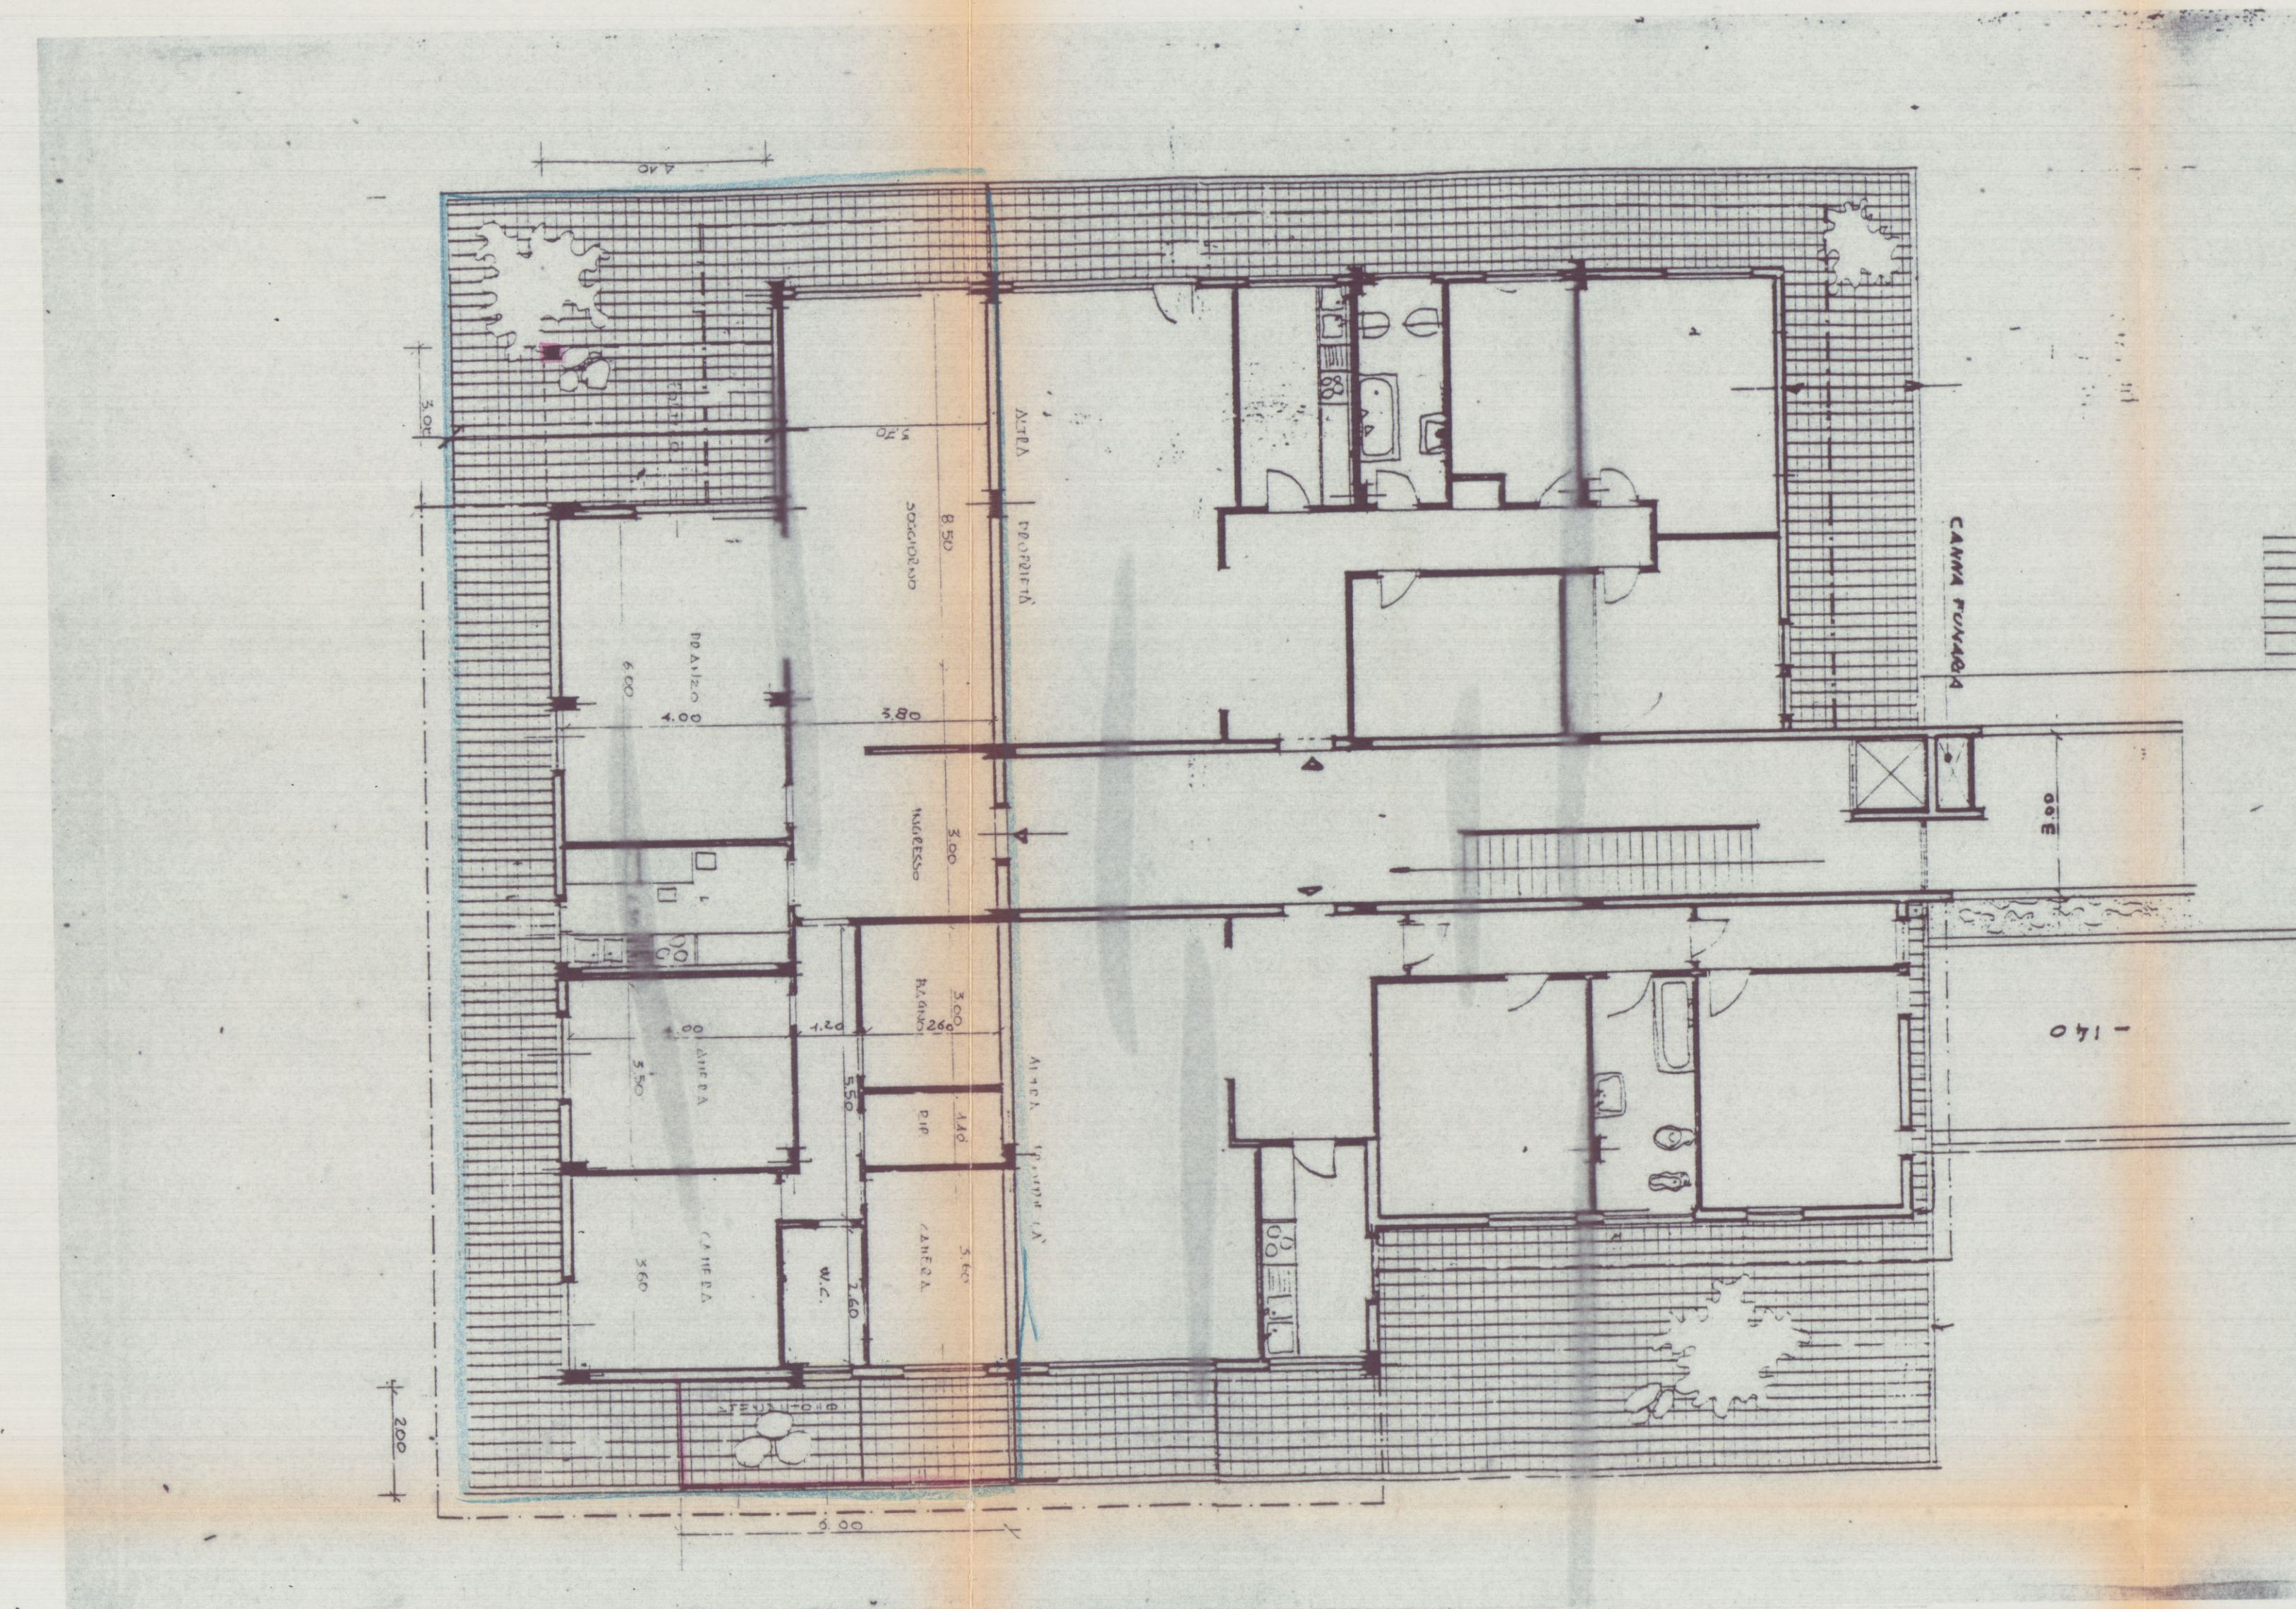

Pianta Piano Attica

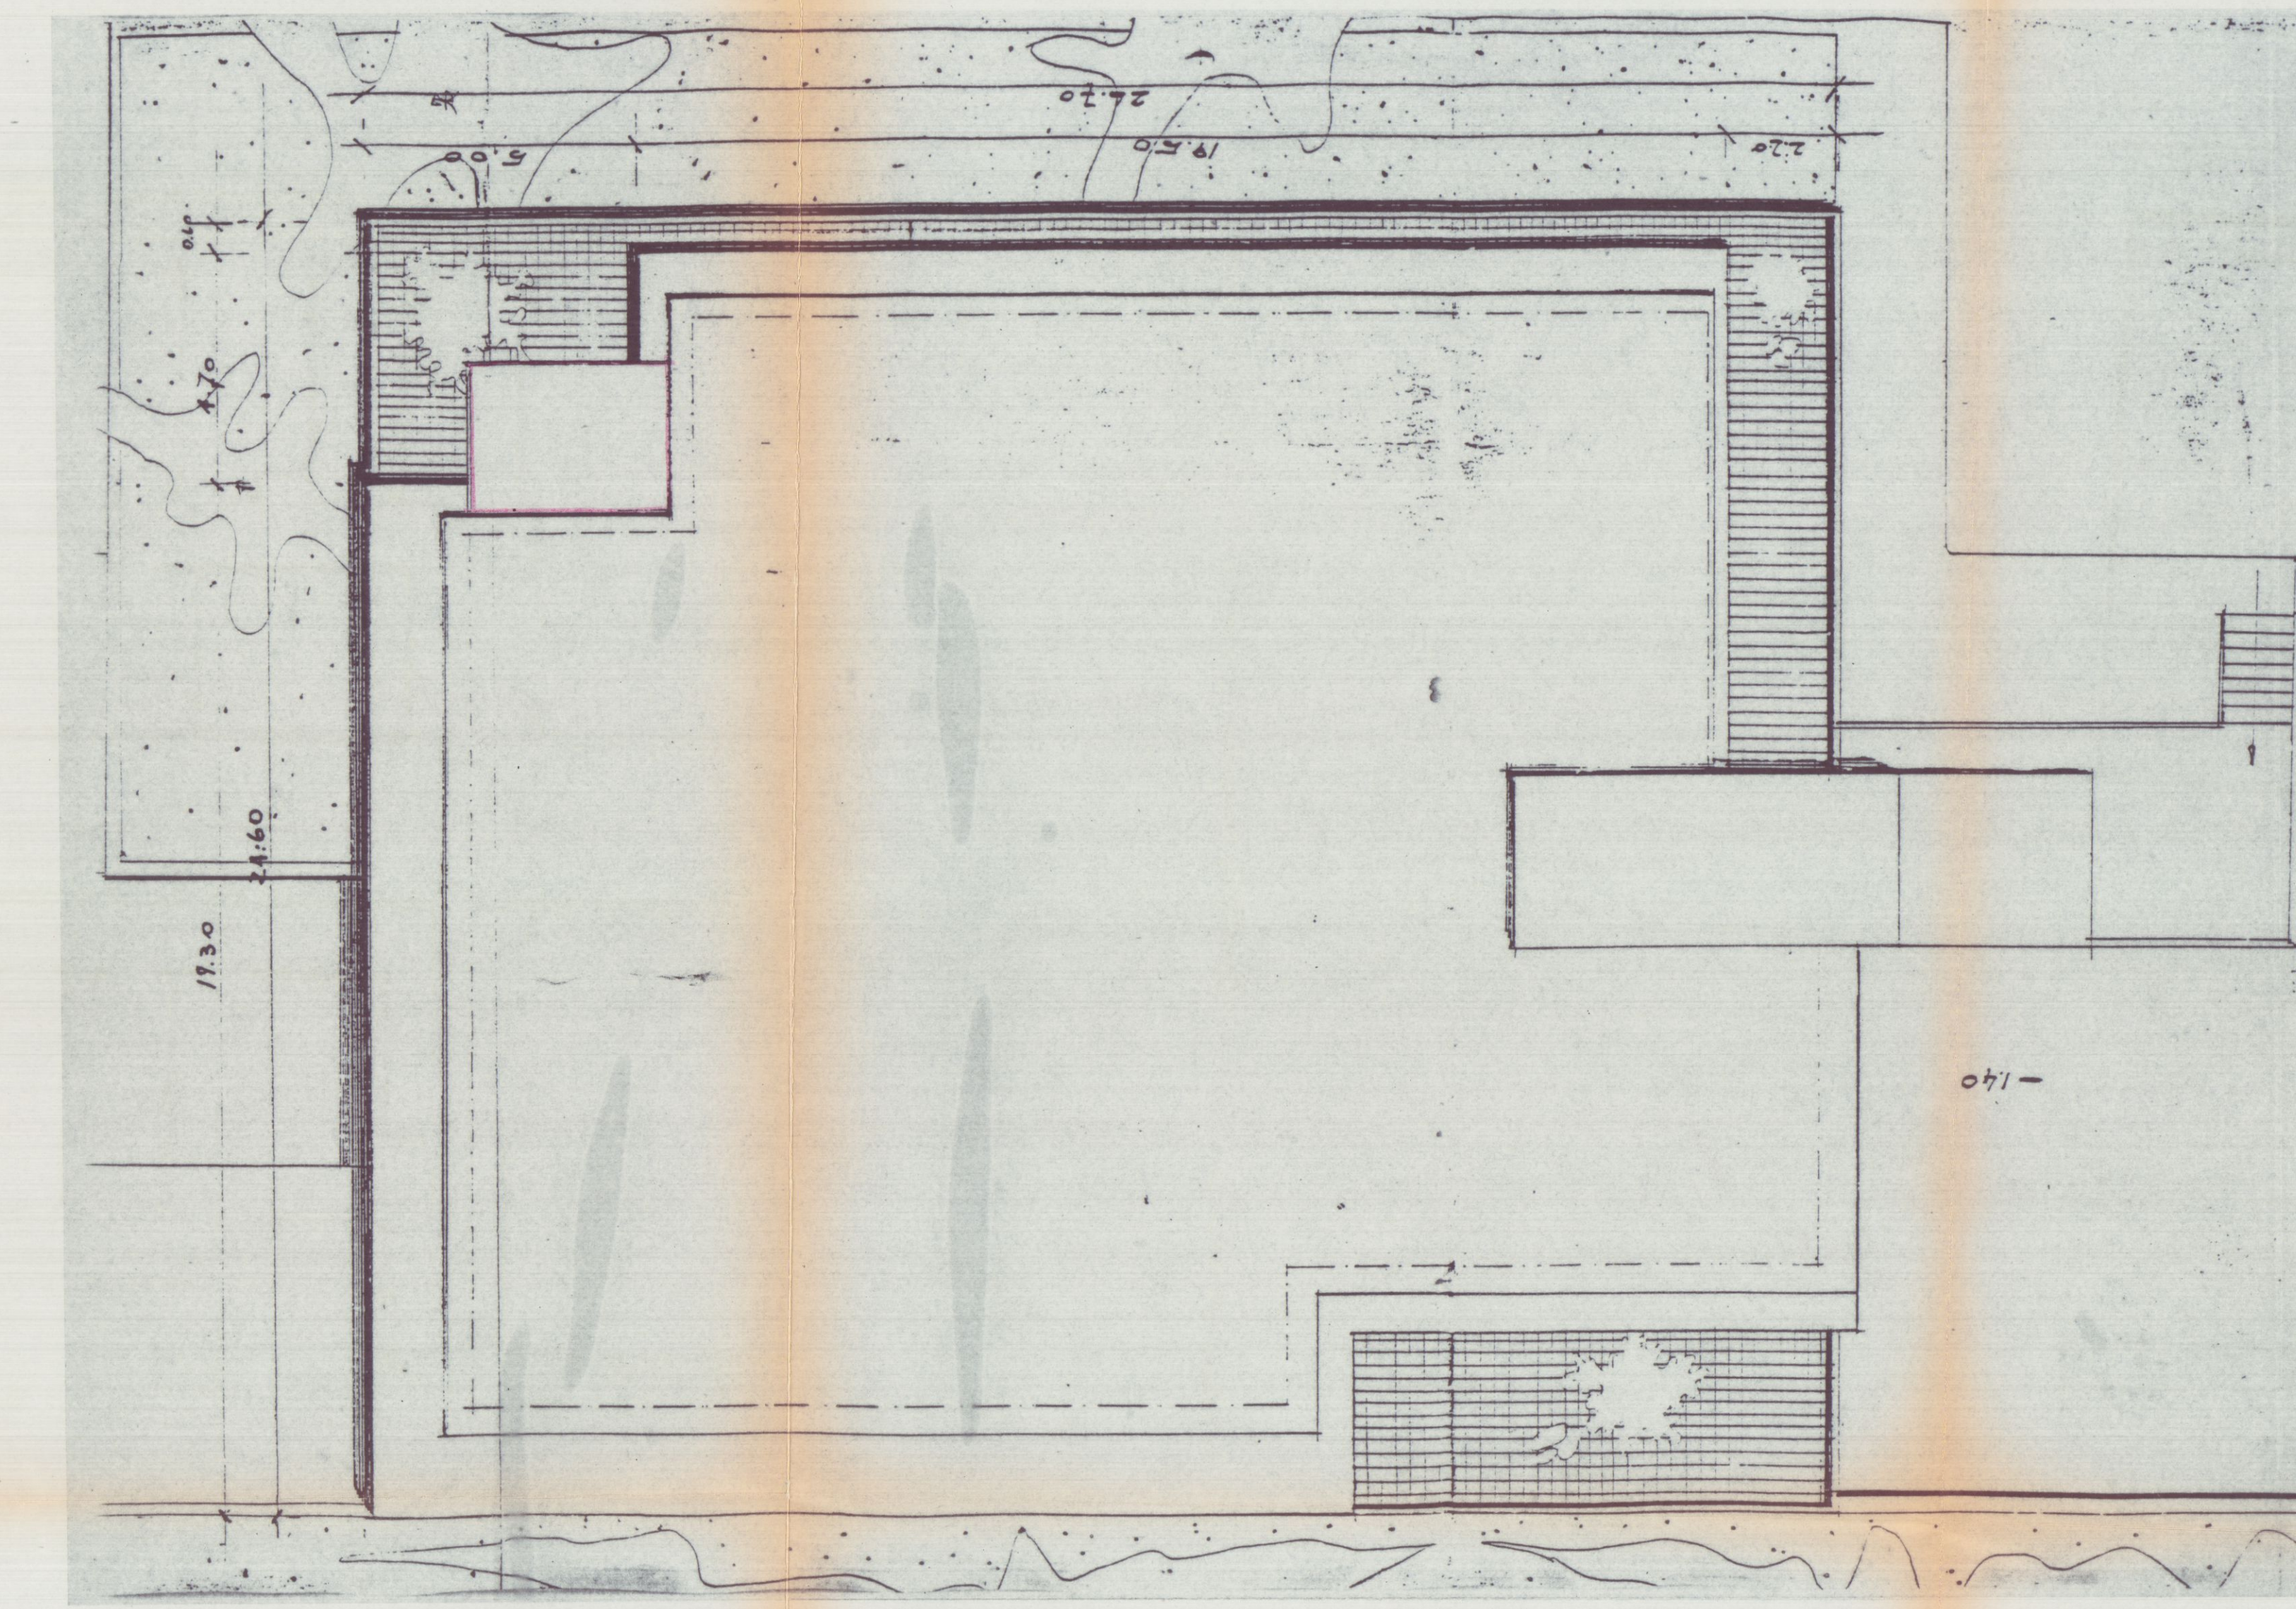

Pianta Copertura

